


APPLIANCE SCHEDULE				
Type Mark	Count	Description	Comments	
D-1	4	DRYER (GAS)		
DW-1	18	DISHWASHER 24"		
R-1	16	RANGE 30" (GAS)		
R-2	2	RANGE 24" (GAS)		
REF-1	18	REFRIGERATOR 36"		
W-1	4	WASHER		
WD-1	11	WASHER/DRYER STACK (GAS)		
WH-1	17	WATER HEATER (ELECTRIC)		
WH-2	2	WATER HEATER (GAS)	COMMON LAUNDRY	

Grand total: 92

INTERIOR DOOR SCHEDULE											
Type Mark	Count	Width	Height	Description	Fire Rating	W.S.	Panic HDWR	Closer	Hardware	Comments	
001	5	2' - 6"	6' - 8"	CASED OPENING							
002	32	3' - 0"	6' - 8"	CASED OPENING							
101	10	2' - 6"	6' - 8"	SOLID WOOD DOOR				Yes	LOCK SET		
102	49	2' - 6"	6' - 8"	SOLID WOOD DOOR					PRIVACY SET		
103	20	2' - 6"	6' - 8"	SOLID WOOD DOOR					PRIVACY SET		
104	17	2' - 6"	6' - 8"	SOLID WOOD DOOR					PASSAGE SET		
105	13	2' - 6"	6' - 8"	SOLID WOOD DOOR					PASSAGE SET		
106	4	2' - 8"	6' - 8"	SOLID WOOD DOOR					PRIVACY SET		
107	18	3' - 0"	6' - 8"	SOLID WOOD DOOR				Yes	LOCK SET		
108	5	3' - 0"	6' - 8"	SOLID WOOD DOOR					PASSAGE SET		
109	12	1' - 8"	6' - 8"	SOLID WOOD DOOR					PASSAGE SET		
110	14	2' - 0"	6' - 8"	SOLID WOOD DOOR					PASSAGE SET		
111	15	4' - 0"	6' - 8"	SLIDING CLOSET							
112	5	5' - 0"	6' - 8"	SLIDING CLOSET							


FIRST FLOOR ROOM SCHEDULE		
Name	Unit Type	Area
CIRCULATION		
STAIR A		156 SF
STAIR B		156 SF
STAIR C		151 SF
STAIR D		143 SF
RESIDENTIAL A		
UNIT 101	2 BEDROOM	1067 SF
UNIT 103	1 BEDROOM	624 SF
UNIT 106	1 BEDROOM	404 SF
RESIDENTIAL B		
UNIT 102	2 BEDROOM	1037 SF
UNIT 104	1 BEDROOM	571 SF
UNIT 105	1 BEDROOM	351 SF
Grand total: 10		4662 SF

KEYNOTE LEGEND	
8	NEW ALUMINUM CLAD WOOD WINDOWS, REPAIR OR REPLACE EXISTING BRICKMOULD, PAINT TO MATCH, TYP. THROUGHOUT, REFER TO WINDOW SCHEDULE
9	RESTORE EXISTING LEADED GLASS WINDOW AT MAIN ENTRY, INSPECT ALL PANES, REPLACE ALL BROKEN OR MISSING PIECES, REPAIR & RESODER ALL LEAD CAMMING AS NEEDED
10	RESTORE EXISTING DOOR, SIDELITES, & TRANSOM, REPAIR OR REPLACE EXISTING DECORATIVE TRIM, PAINT
14	RESTORE EXISTING COLUMN BASES, PAINT
19	NEW EXTERIOR DOOR, REFER TO DOOR SCHEDULE

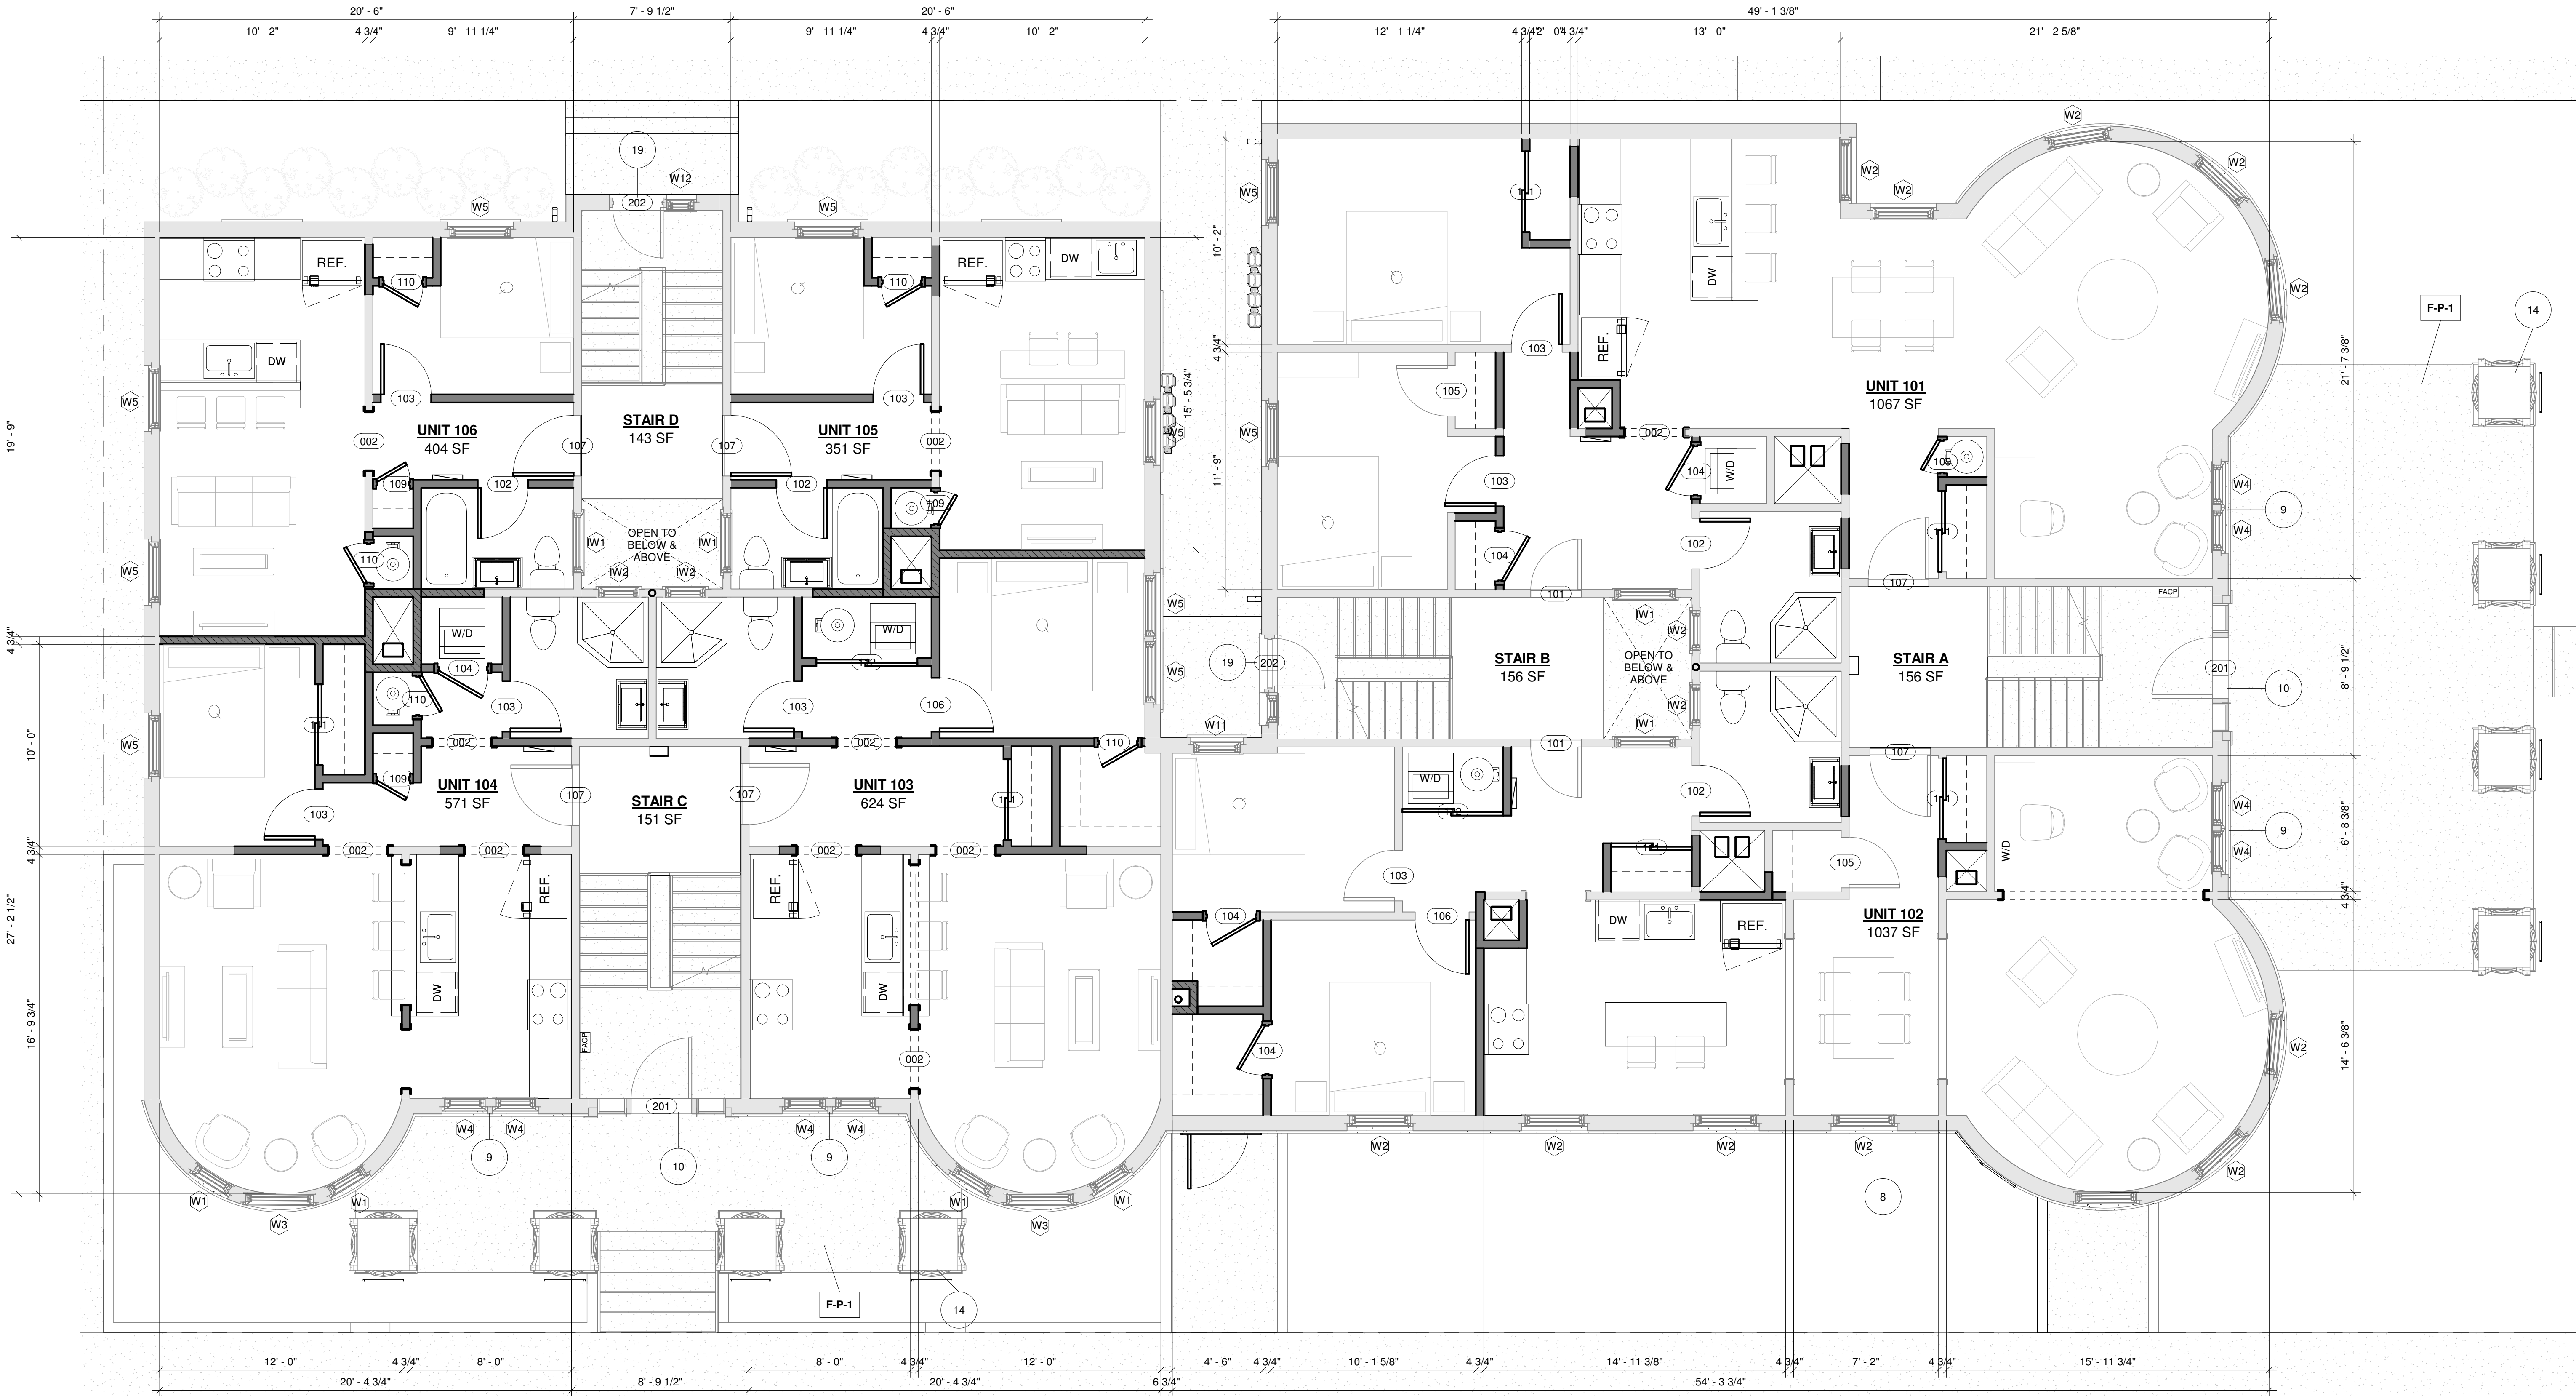

1 FIRST FLOOR - PROPOSED
1/4" = 1'-0"

LEGEND

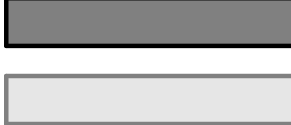

PROPOSED

EXISTING





infuz
ARCHITECTS + INNOVATORS

Port Huron Office
108 Huron Ave., Suite 1
Port Huron, MI 48130
Phone: 586.295.7604

Detroit Office
1451 Bagley, Suite 7
Detroit, MI 48216
Phone: 313.332.1299

Email: infuzltd@comcast.net
Web: infuzarchitects.com

Unauthorized use of this drawing set without written permission from Infuz Ltd is in violation of U.S. COPYRIGHT LAWS and will be subject to civil damages and prosecution.

Revision Schedule		
#	Description	Date
1	Preliminary Pricing Set	05.07.2026

SEAL

NOT FOR
CONSTRUCTION

W. GRAND BLVD. APARTMENTS

PROJECT NUMBER: Z25040
347 WEST GRAND BLVD
DETROIT, MI 48209
HUBBARD FARMS LOFTS LLC

SHEET TITLE
PROPOSED FLOOR PLAN

DATE SEALED

SHEET NUMBER

A-2.1