


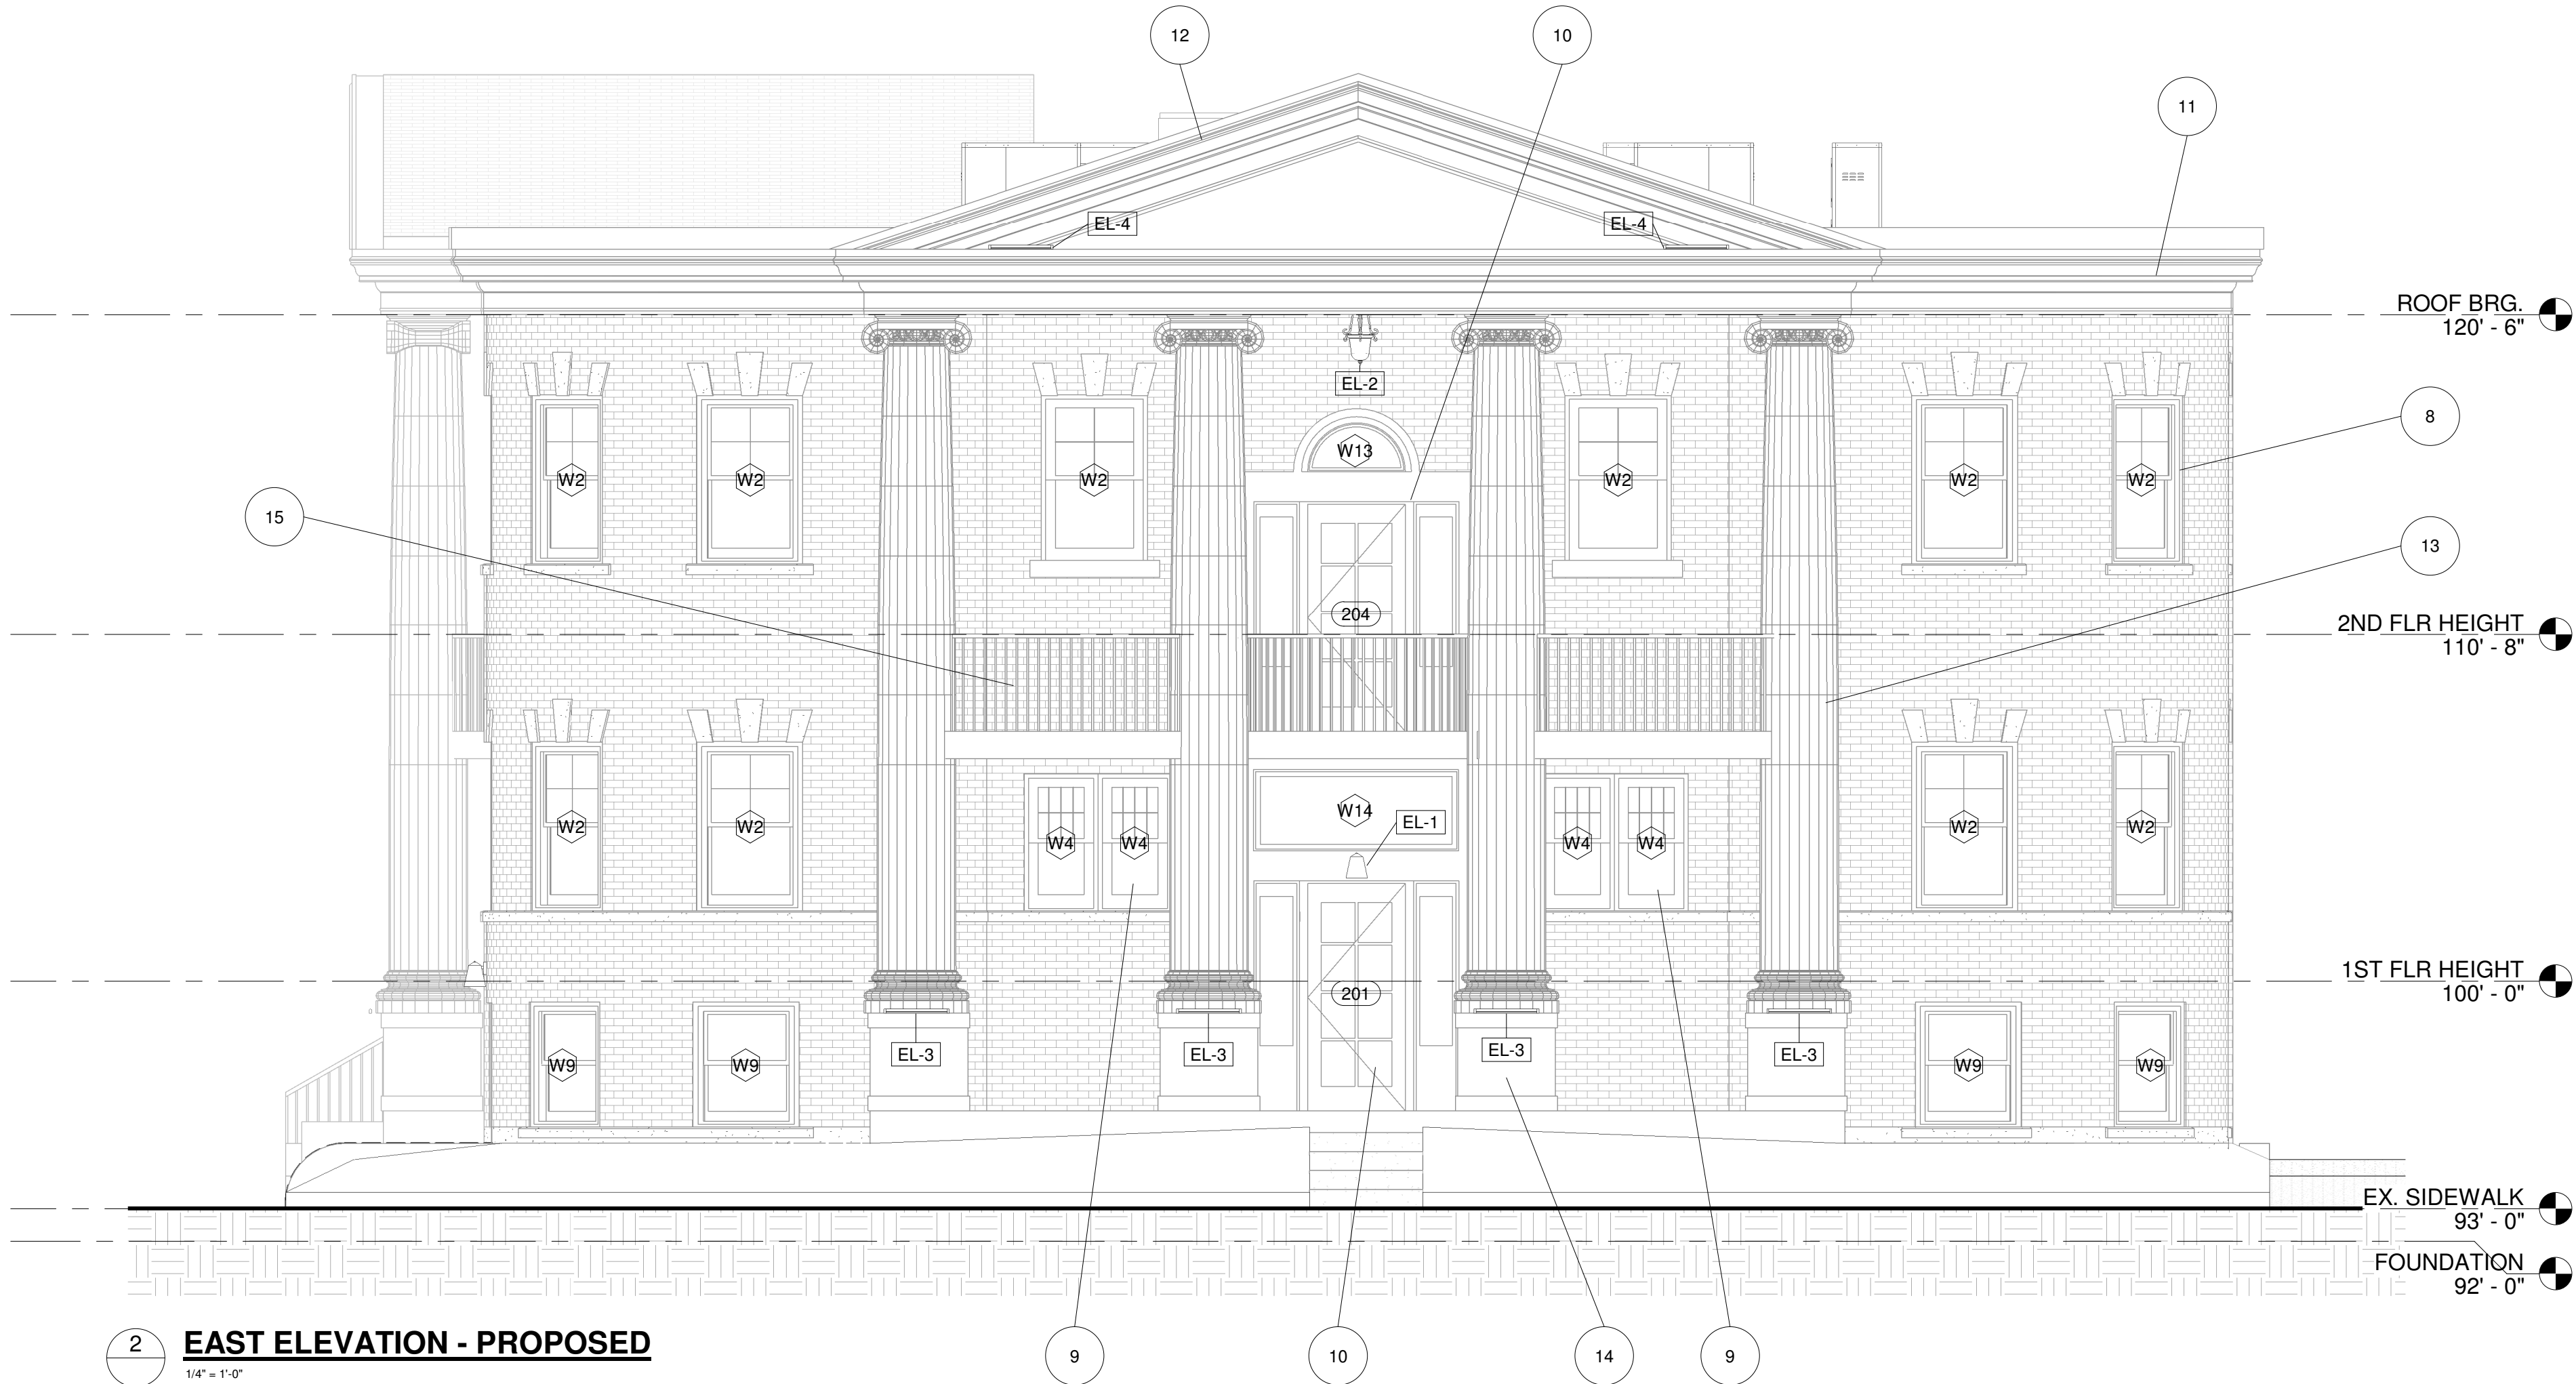

KEYNOTE LEGEND


- 8 NEW ALUMINUM CLAD WOOD WINDOWS, REPAIR OR REPLACE EXISTING BRICKMOULD, PAINT TO MATCH, TYP. THROUGHOUT, REFER TO WINDOW SCHEDULE
- 9 RESTORE EXISTING LEADED GLASS WINDOW AT MAIN ENTRY, INSPECT ALL PANES, REPLACE ALL BROKEN OR MISSING PIECES, REPAIR & RESODER ALL LEAD CAMMING AS NEEDED
- 10 RESTORE EXISTING DOOR, SIDELITES, & TRANSOM, REPAIR OR REPLACE EXISTING DECORATIVE TRIM, PAINT
- 11 RESTORE EXISTING CORNICE, PAINT
- 12 RESTORE EXISTING PEDIMENT, PAINT
- 13 RESTORE EXISTING COLUMNS, PAINT
- 14 RESTORE EXISTING COLUMN BASES, PAINT
- 15 RESTORE EXISTING PORCH RAILING, REPLACE ANY BROKEN OR MISSING PICKETS, PAINT
- 19 NEW EXTERIOR DOOR, REFER TO DOOR SCHEDULE
- 24 NEW CONCRETE RETAINING WALL AND WALKWAY, REFER TO CIVIL

NEW WINDOW SCHEDULE

Type Mark	Count	Width	Height	Window Type	Comments
W1	8	2' - 0"	5' - 0"	Double Hung: 1 over 1	
W2	28	3' - 0"	5' - 0"	Double Hung: 4 over 1	
W3	4	3' - 4"	5' - 0"	Double Hung: 8 over 1	
W4	8	2' - 0"	4' - 0"	Double Hung: Leaded Glass	RESTORE EXISTING
W5	22	3' - 0"	5' - 0"	Double Hung: 1 over 1	
W6	4	3' - 0"	3' - 0"	Double Hung: 8 over 1	
W7	2	3' - 0"	3' - 0"	Double Hung: 4 over 1	
W8	15	3' - 0"	3' - 0"	Double Hung: 1 over 1	
W9	6	3' - 0"	3' - 8"	Double Hung: 1 over 1	
W10	1	2' - 4"	3' - 0"	Double Hung: 1 over 1	
W11	2	2' - 4"	5' - 0"	Double Hung: 1 over 1	
W12	2	1' - 4"	3' - 0"	Double Hung: 1 over 1	
W13	2	3' - 0"	1' - 6"	Arched Transom Window	
W14	2	6' - 4"	2' - 6"	Transom Window	

EXTERIOR DOOR SCHEDULE

Type Mark	Count	Width	Height	Description	W.S.	Panic HDWR	Closer	Hardware	Comments
201	2	3' - 0"	7' - 0"	Existing Full-Lite Door					
202	2	2' - 6"	6' - 8"	Existing Half-Lite Door					
203	4	3' - 0"	6' - 8"	Solid Door					
204	2	3' - 0"	7' - 0"	Existing Full-Lite Door					

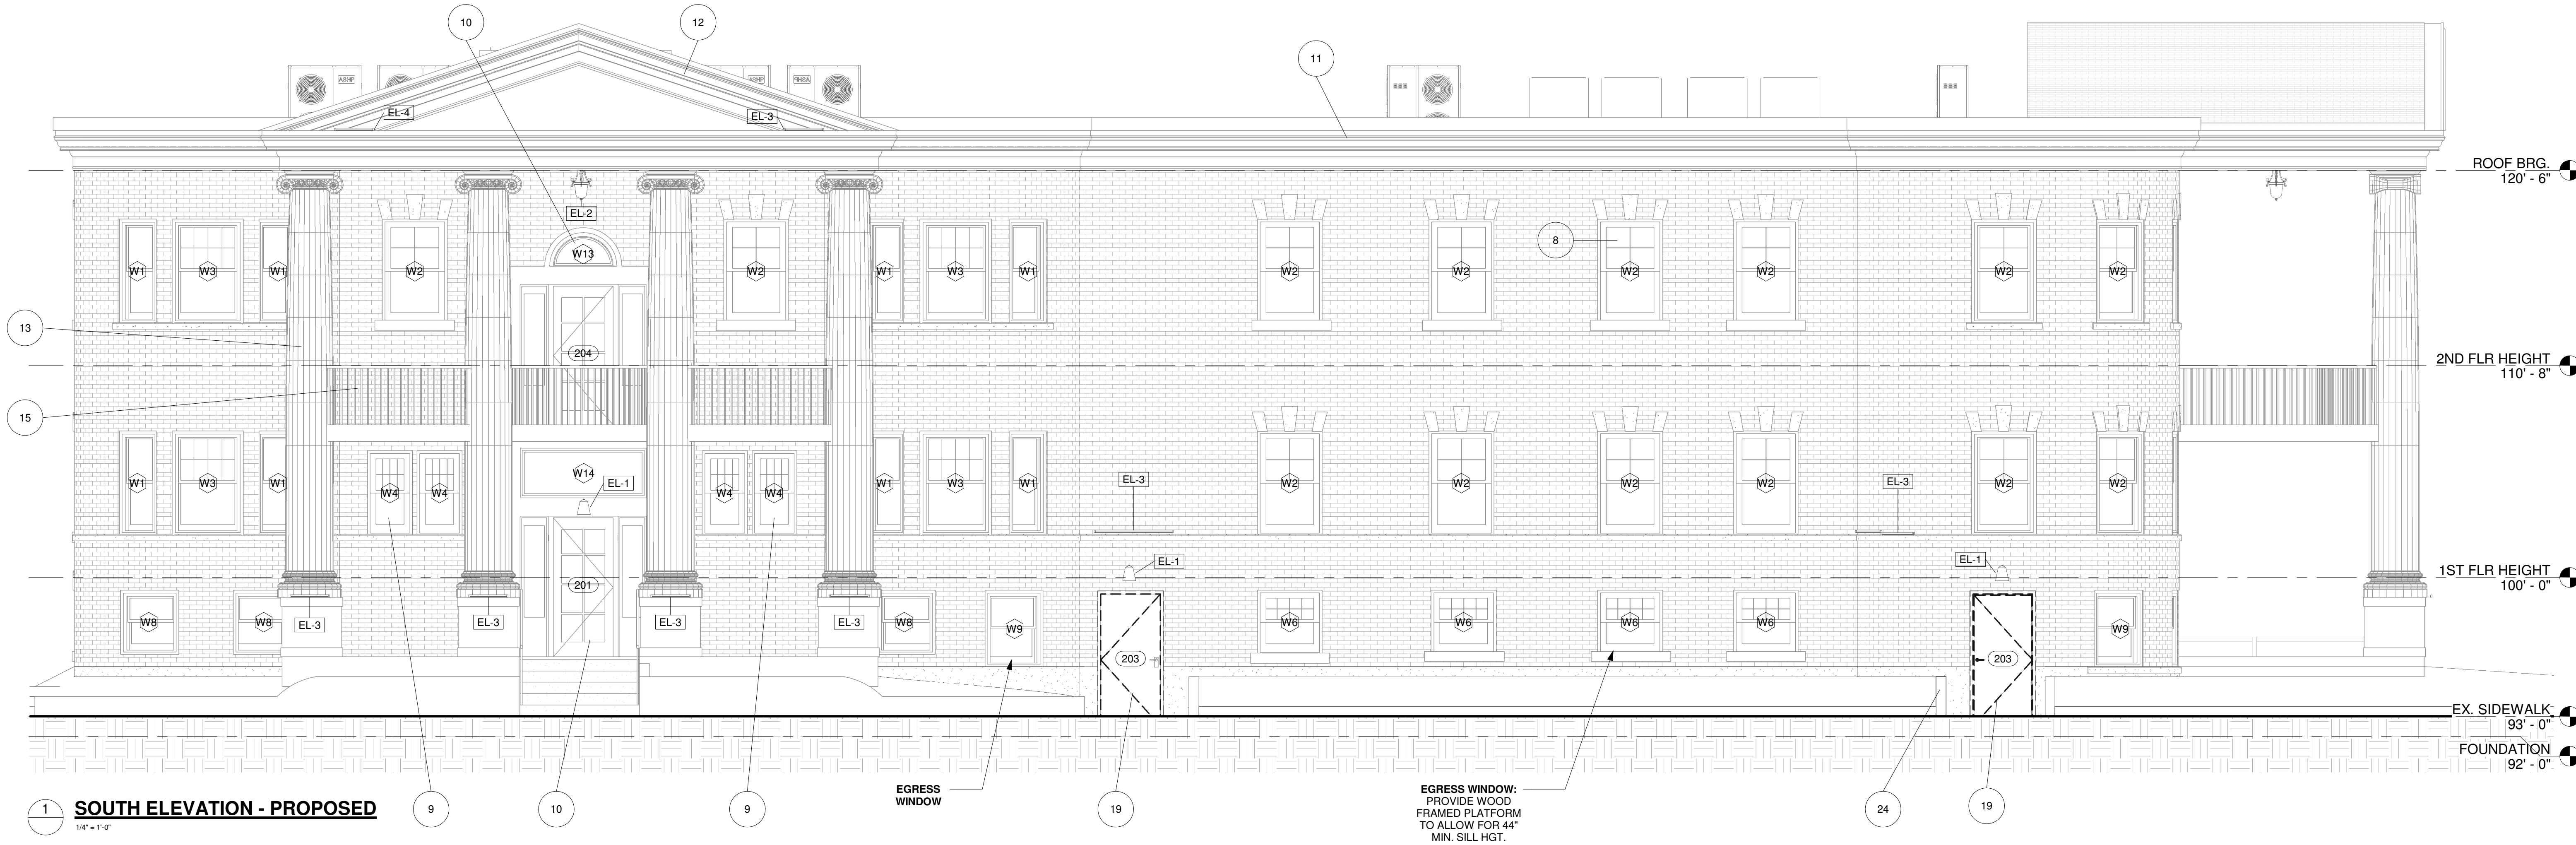

Unauthorized use of this drawing set without written permission from Infuz Ltd is in violation of U.S. COPYRIGHT LAWS and will be subject to civil damages and prosecution.

Revision Schedule

#	Description	Date
1	Preliminary Pricing Set	05.07.2026

SEAL

NOT FOR
CONSTRUCTION

DATE
SEALED

W. GRAND BLVD. APARTMENTS

PROJECT NUMBER: Z25040

347 WEST GRAND BLVD

DETROIT, MI 48209

HUBBARD FARMS LOFTS LLC

SHEET TITLE

PROPOSED EXTERIOR ELEVATIONS

SHEET NUMBER

A-3.0