


Type Mark	Count	Description	Comments
CF-1	8	CEILING FAN W/ LIGHT	
EF-1	19	BATHROOM FAN W/ LIGHT	
EL-1	6	EXTERIOR SCONCE	
EL-2	2	EXTERIOR DECORATIVE PENDANT	
EL-3	12	EXTERIOR UPLIGHTING	
EL-4	3	EXTERIOR SPOT LIGHTING	
ES-1	4	EMERGENCY EXIT SIGN	
L-1	91	FLUSH MOUNT FIXTURE	
L-2	22	TRACK LIGHTING	
L-3	27	PENDANT	
L-4	18	BATHROOM SCONCE	
L-5	4	SEMI-FLUSH MOUNT FIXTURE	
L-6	4	INTERIOR DECORATIVE PENDANT	
L-7	26	24" STRIP LIGHT	
L-8	4	48" STRIP LIGHT	
L-9	8	UTILITARIAN FLUSH MOUNT FIXTURE	
L-10	7	48" LINEAR FLUSH MOUNT FIXTURE	

 


1. FLOOR TOPPING MIXTURE (THICKNESS VARIES BY PRODUCT), MIN. 1x6 LUMBER PERPENDICULAR TO JOISTS OR 1/2x12 WOOD STRUCTURAL PANEL FINISH FLOOR
2. MIN. 1x6 LAM DIAGONAL LUMBER, 1/32" PLYWOOD, OR 7/16" OSB WOOD STRUCTURAL PANEL SUBFLOOR
3. MIN. 2x10 WOOD JOISTS H/2 C
4. CEILING DAMPER AND GRILLE (OPTIONAL)
5. 30" FIRE-SHIELD GYPSUM BOARD (FSW, FSD, FSW-S, FSW-L, FSW-C, &P-C)
6. PARTIAL INTERSECTION WITH 5/8" GOLD BOLT FIRE-SHIELD GYPSUM BOARD (FSW, FSW-C, FSW-6, &P-C, FSW-L, &P-L, &P-C) EACH SIDE (2010 IBC 714.2.4 EXCEPTION 1)
7. TAPE AND JOINT COMPOUND
8. BLOCKING AS REQUIRED FOR ATTACHMENT OF GYPSUM BOARD

CEILING SCHEDULE					
Type	Mark	Area	Description	Fire Rating	Comments
C-1		999 SF	5/8" GYP. BD. ON EXISTING WOOD JOISTS		
C-2		2533 SF	5/8" GYP. BD. ON 2X4 WOOD FRAMING @ 16" O.C.		
CX1		11618 SF	5/8" TYPE X GYP. BD. ON EXISTING 2X10 WOOD JOISTS - UL DESIGN # L501 OR APPROVED EQUAL	1-HR	
EC-1		606 SF	EXISTING BEADBOARD CEILING - REPAIR/REPLACE AS REQ'D.		

Grand total 15756 SF

KEYNOTE LEGEND

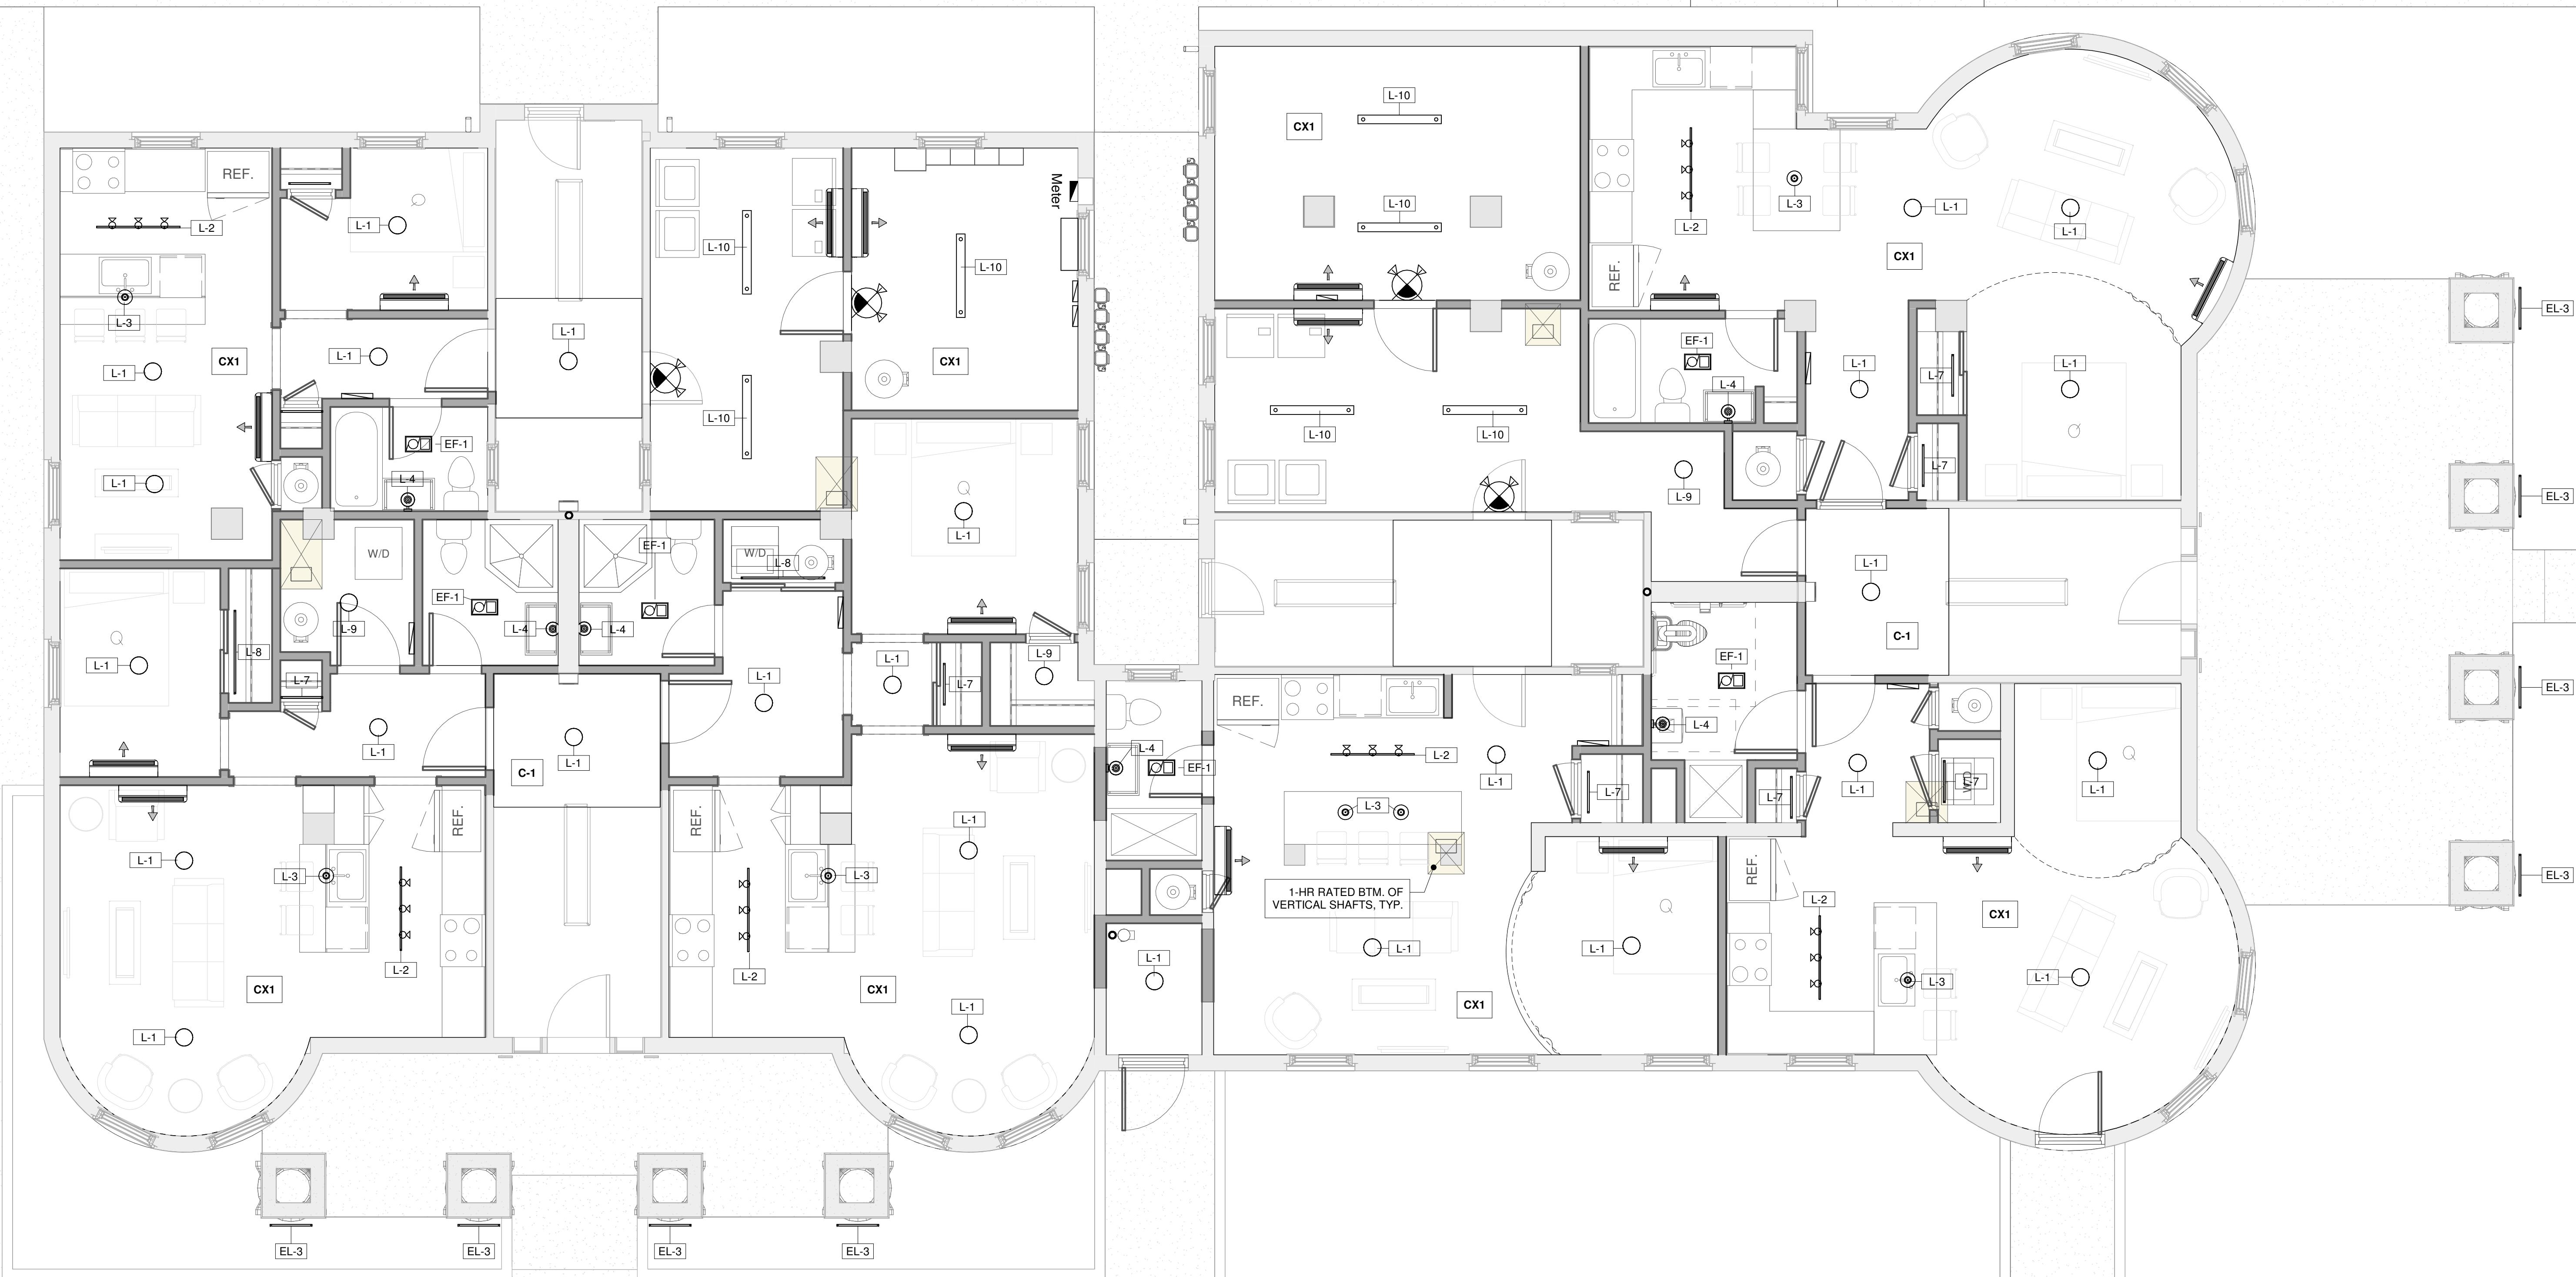

Email: infuzltd@comcast.net
Web: infuzarchitects.com

Unauthorized use of this drawing set without written permission from Infuz Ltd is in violation of U.S. COPYRIGHT LAWS and will be subject to civil damages and prosecution.

Revision Schedule		
#	Description	Date
1	Preliminary Pricing Set	05.07.2026

SEAL

**NOT FOR
CONSTRUCTION**

W. GRAND BLVD. APARTMENTS

PROJECT NUMBER: Z2904

347 WEST GRAND BLVD
DETROIT, MI 48209

HUBBARD FARMS LOFTS LLC

SHEET TITLE

PROPOSED REFLECTED CEILING PLAN

SHEET NUMBER

A-5.0

5/7/2026 11:17:28 AM