

PROJECT:

Garage  
Reconstruction

15067 WARWICK STREET  
DETROIT, MICHIGAN

| ISSUES/REVISIONS: | ISSUE DATE |
|-------------------|------------|
| BUILDING PERMIT   | 08/14/2026 |
| REVISION #1       | 08/21/2026 |
| REVISION #2       | 09/07/2026 |

SHEET TITLE

EXTERIOR  
ELEVATIONS


|              |  |
|--------------|--|
| APPROVED BY: |  |
| CHECKED BY:  |  |
| DESIGNED BY: |  |
| DRAWN BY:    |  |

ARCH./ENG. SEAL:




SHEET NUMBER:

A-102

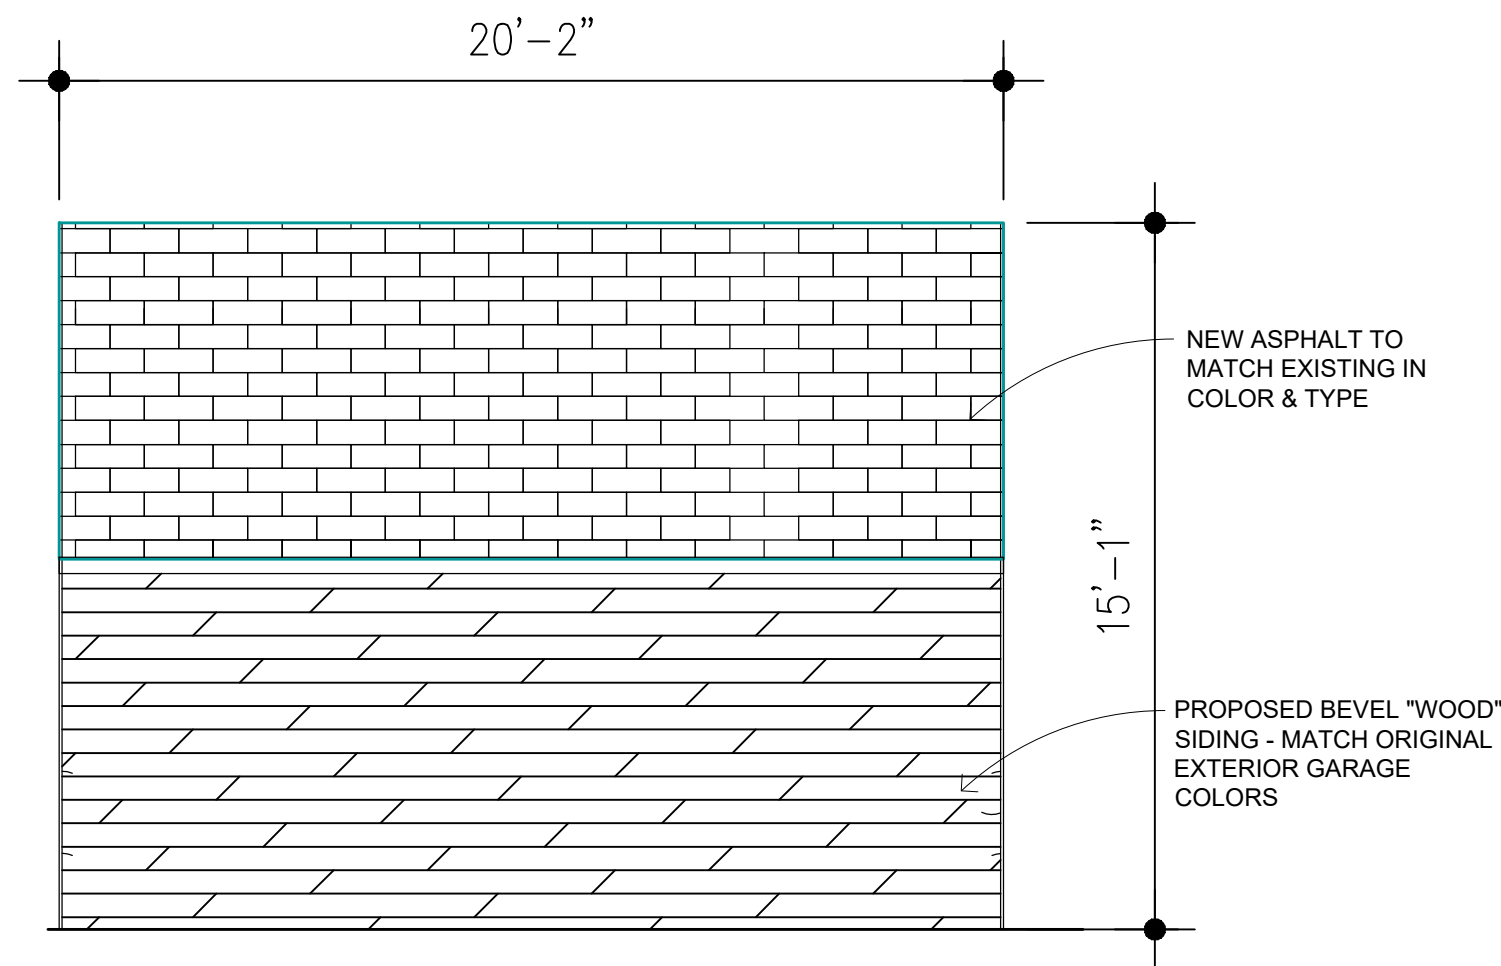


**WEST ELEVATION**

SCALE: 1/4" = 1'-0"

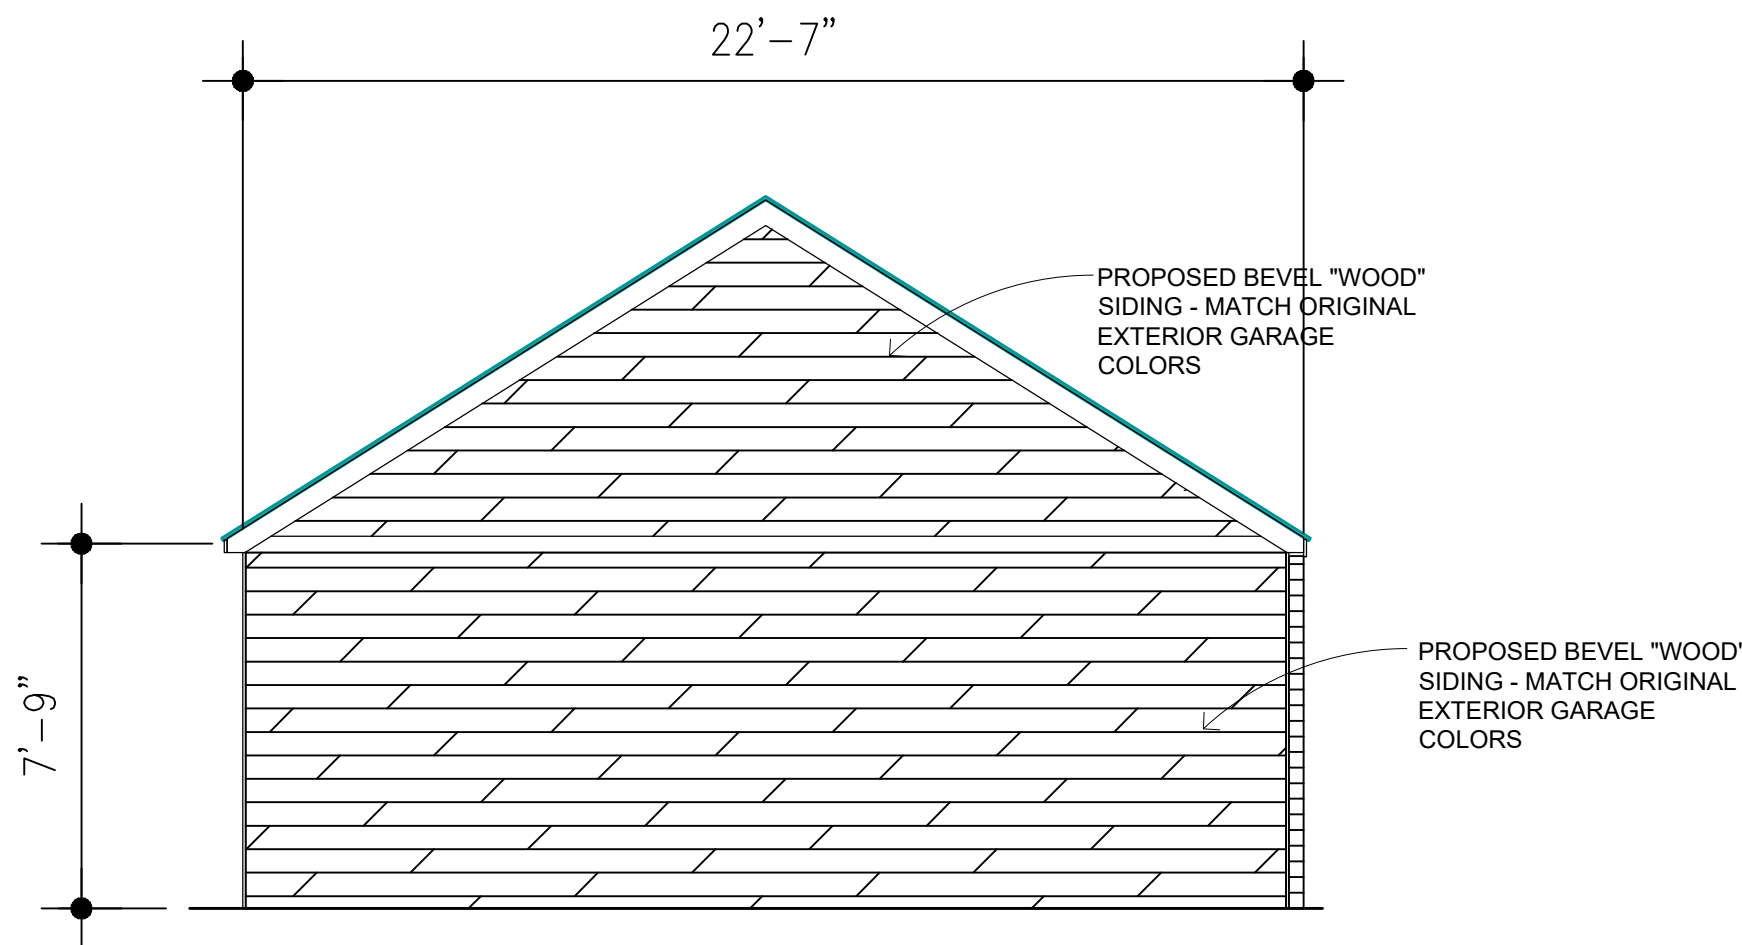


**SOUTH ELEVATION**

SCALE: 1/4" = 1'-0"

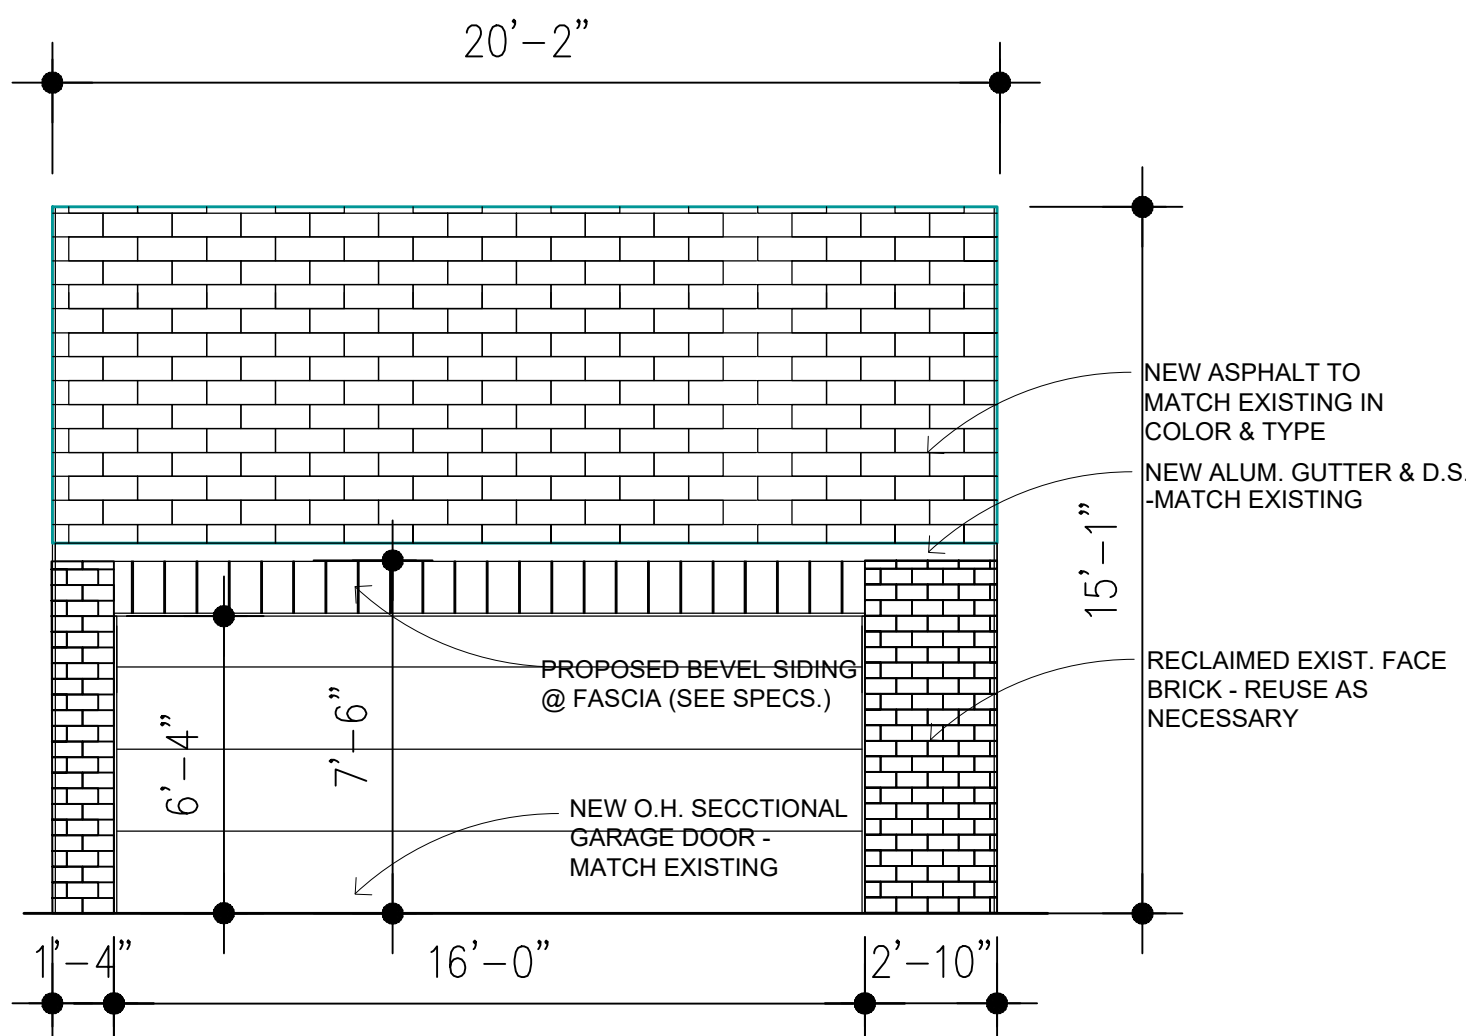

**EAST ELEVATION**

SCALE: 1/4" = 1'-0"

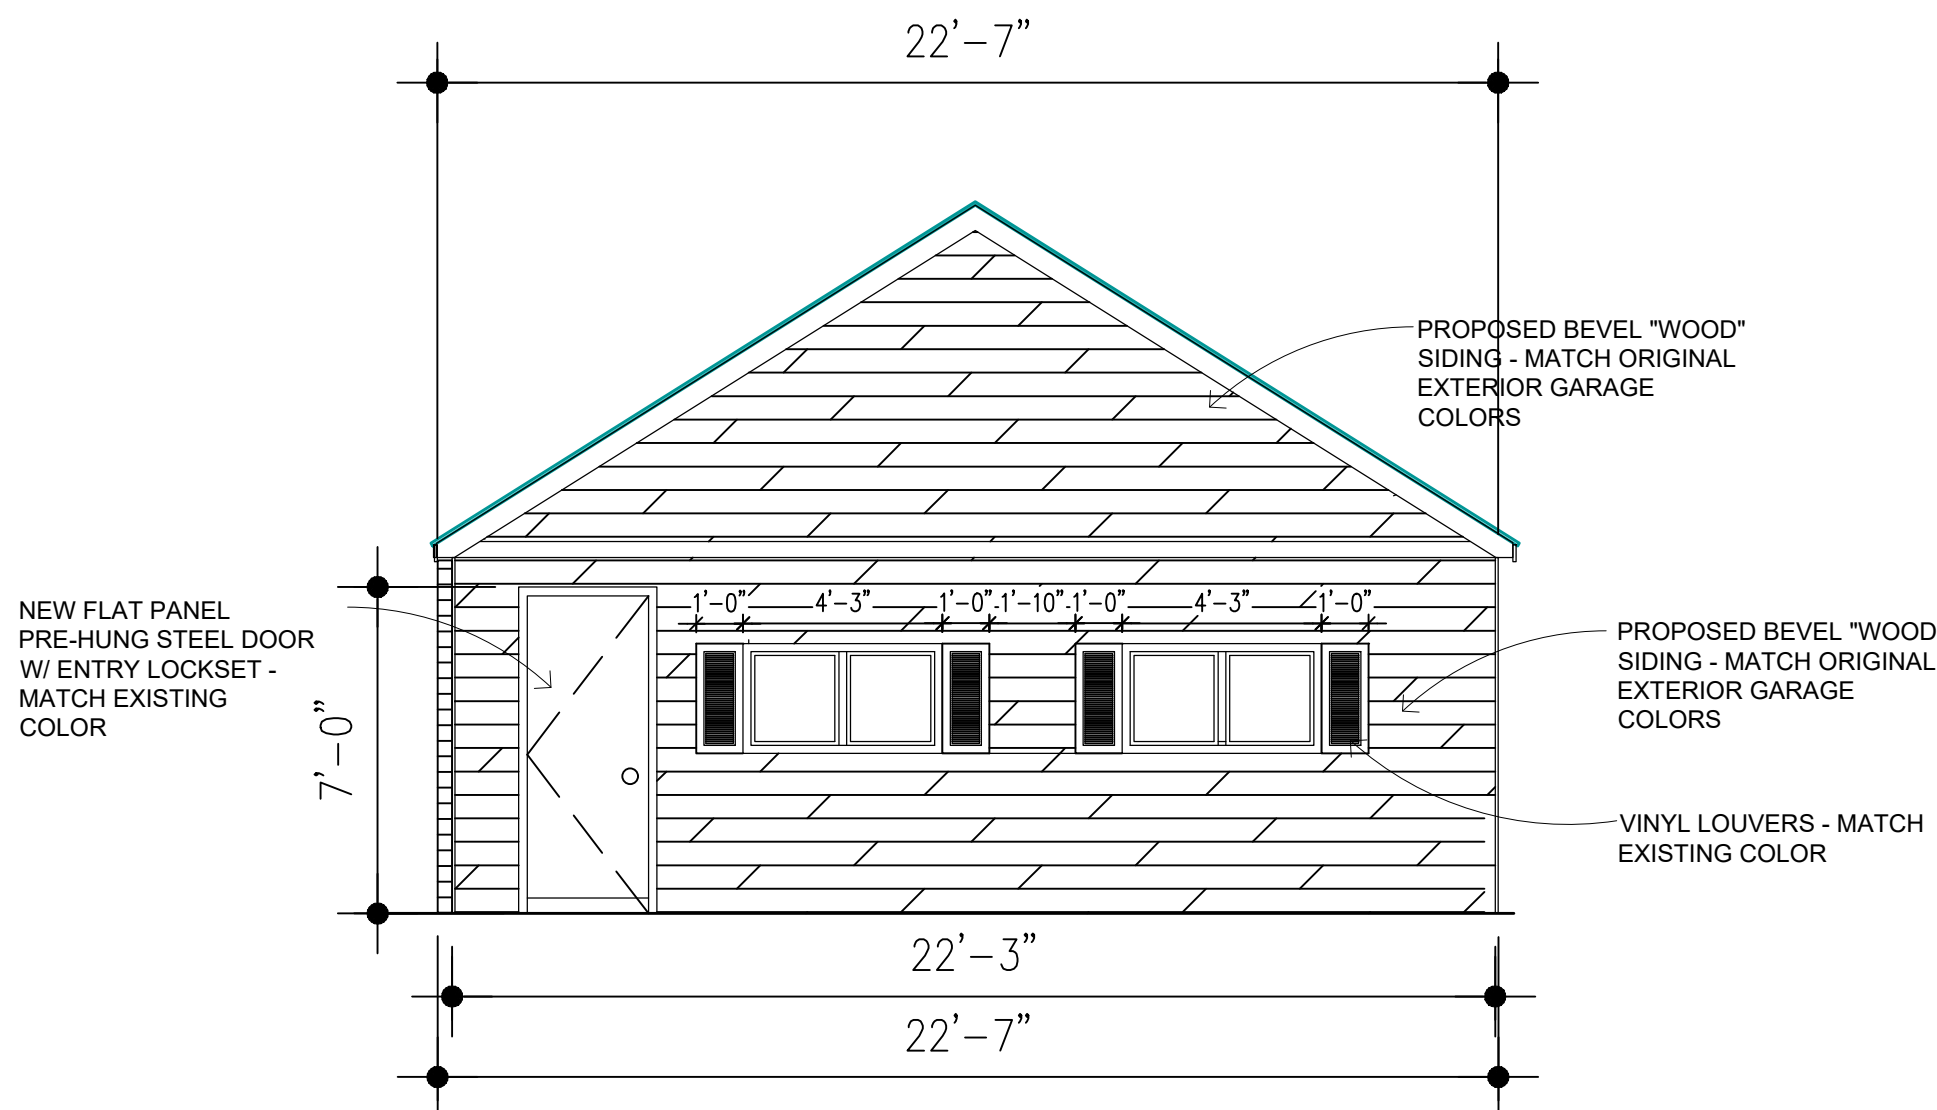

**NORTH ELEVATION**

SCALE: 1/4" = 1'-0"