




BAGLEY CENTRAL: TOWNHOMES

## LEGEND


3 BEDROOM UNIT

2 BEDROOM UNIT

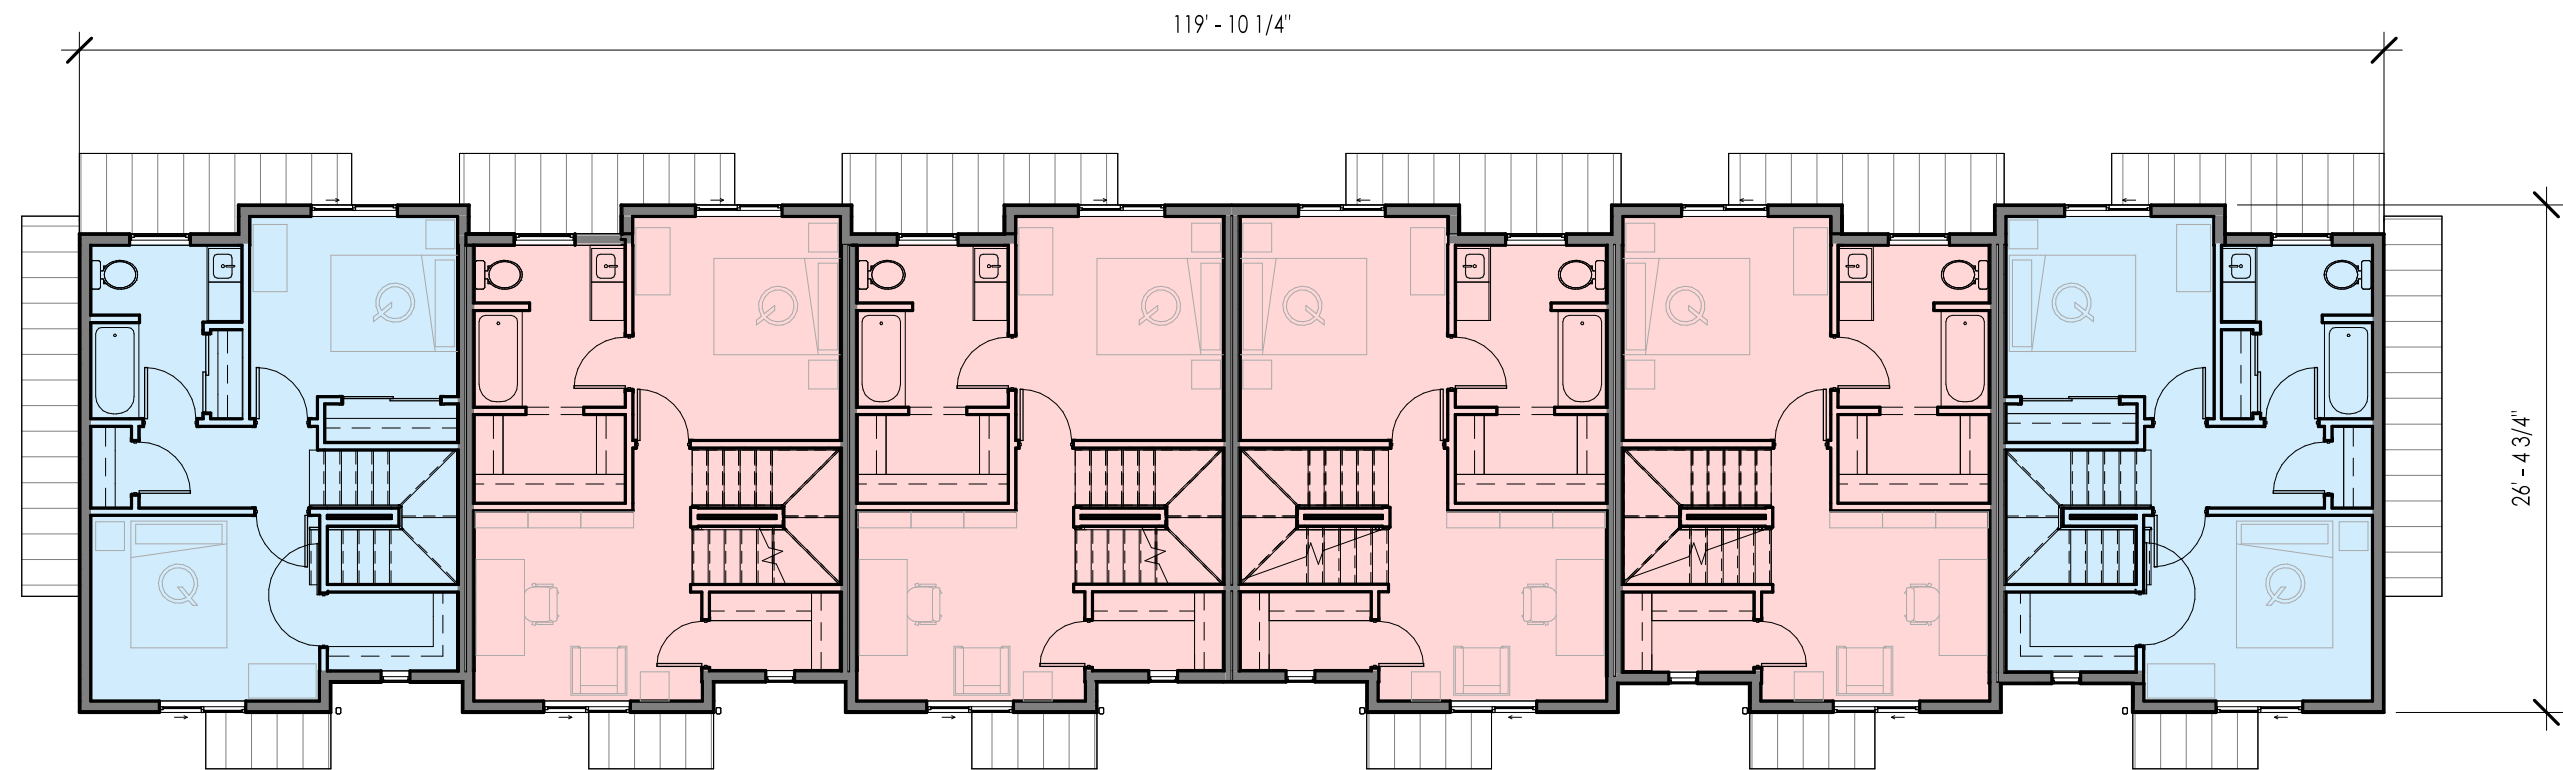

## BUILDING STYLE B - SECOND FLOOR

1" = 10'-0"

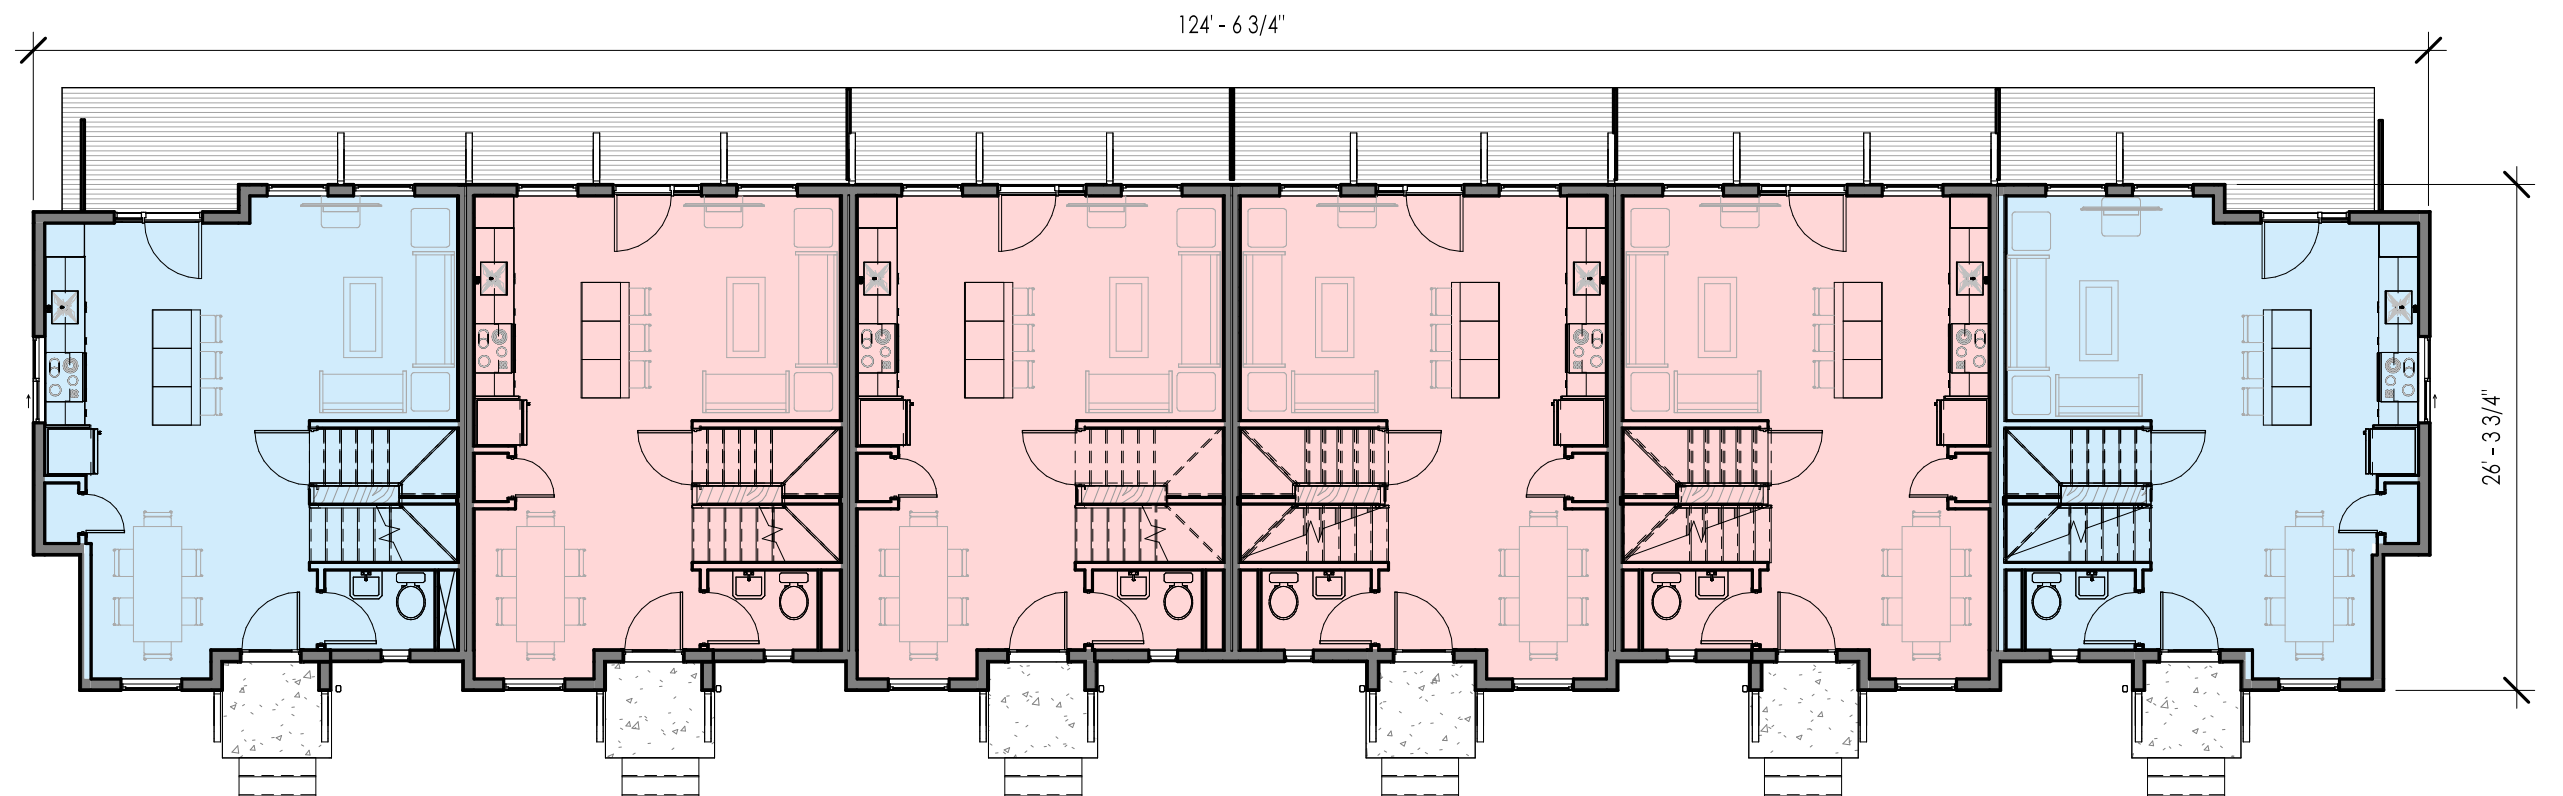


## BUILDING STYLE B - FIRST FLOOR

1" = 10'-0"

**LEGEND**

- 3 BEDROOM UNIT
- 2 BEDROOM UNIT

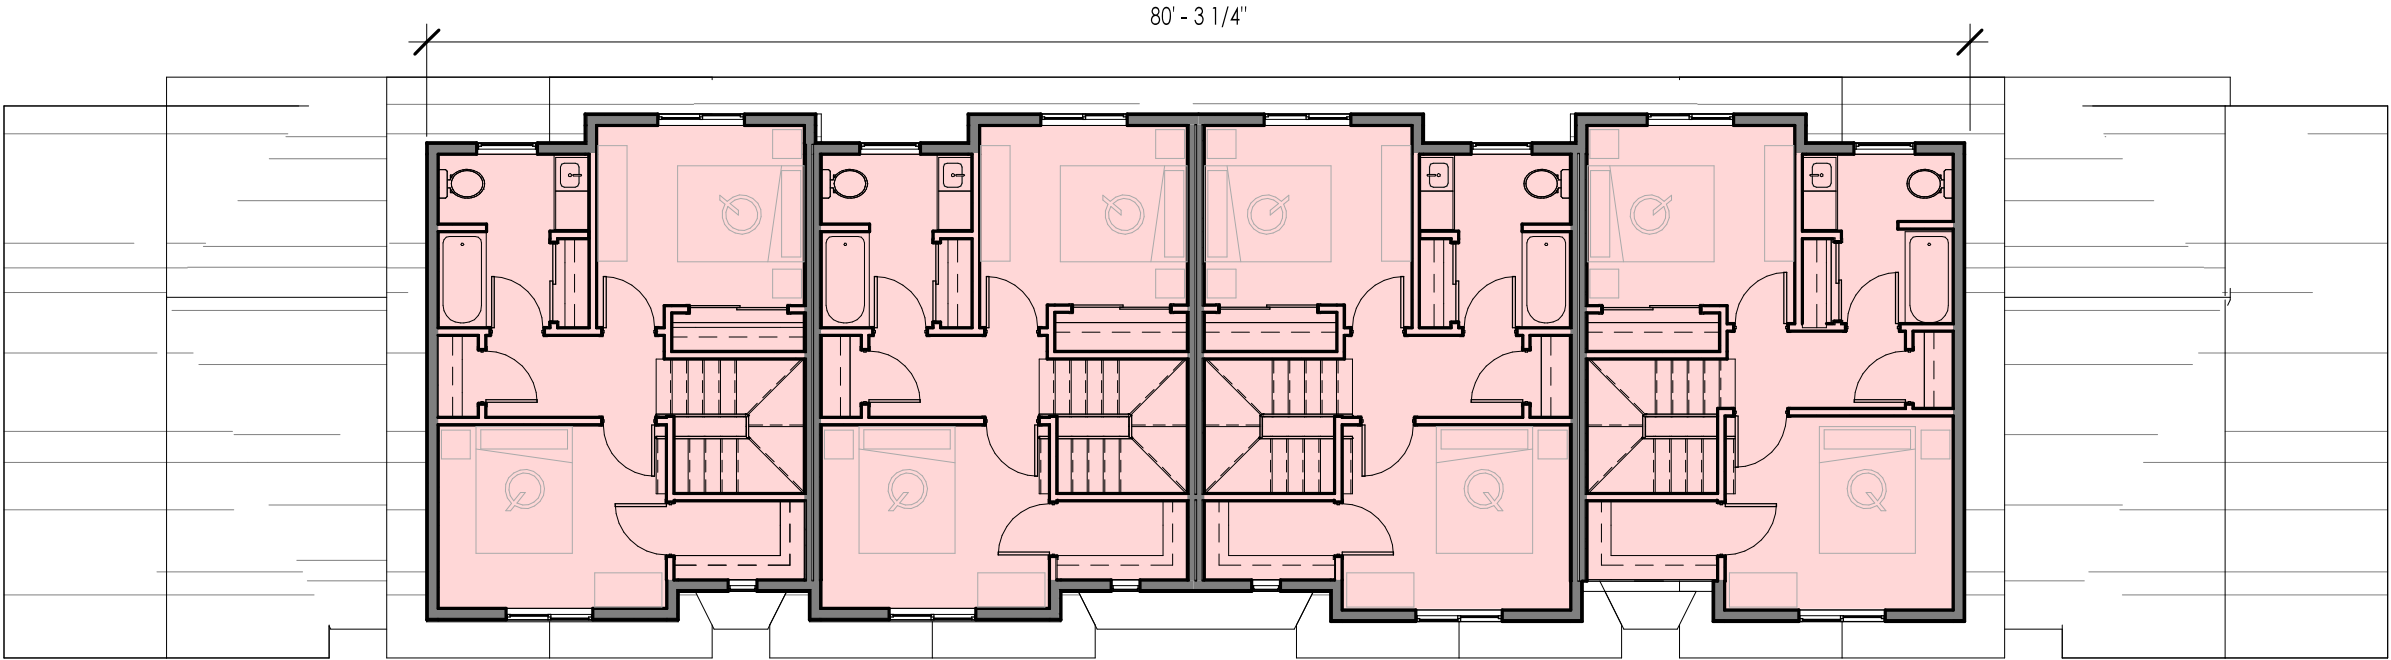


BUILDING STYLE B - THIRD FLOOR

1" = 10'-0"

## LEGEND


3 BEDROOM UNIT

2 BEDROOM UNIT

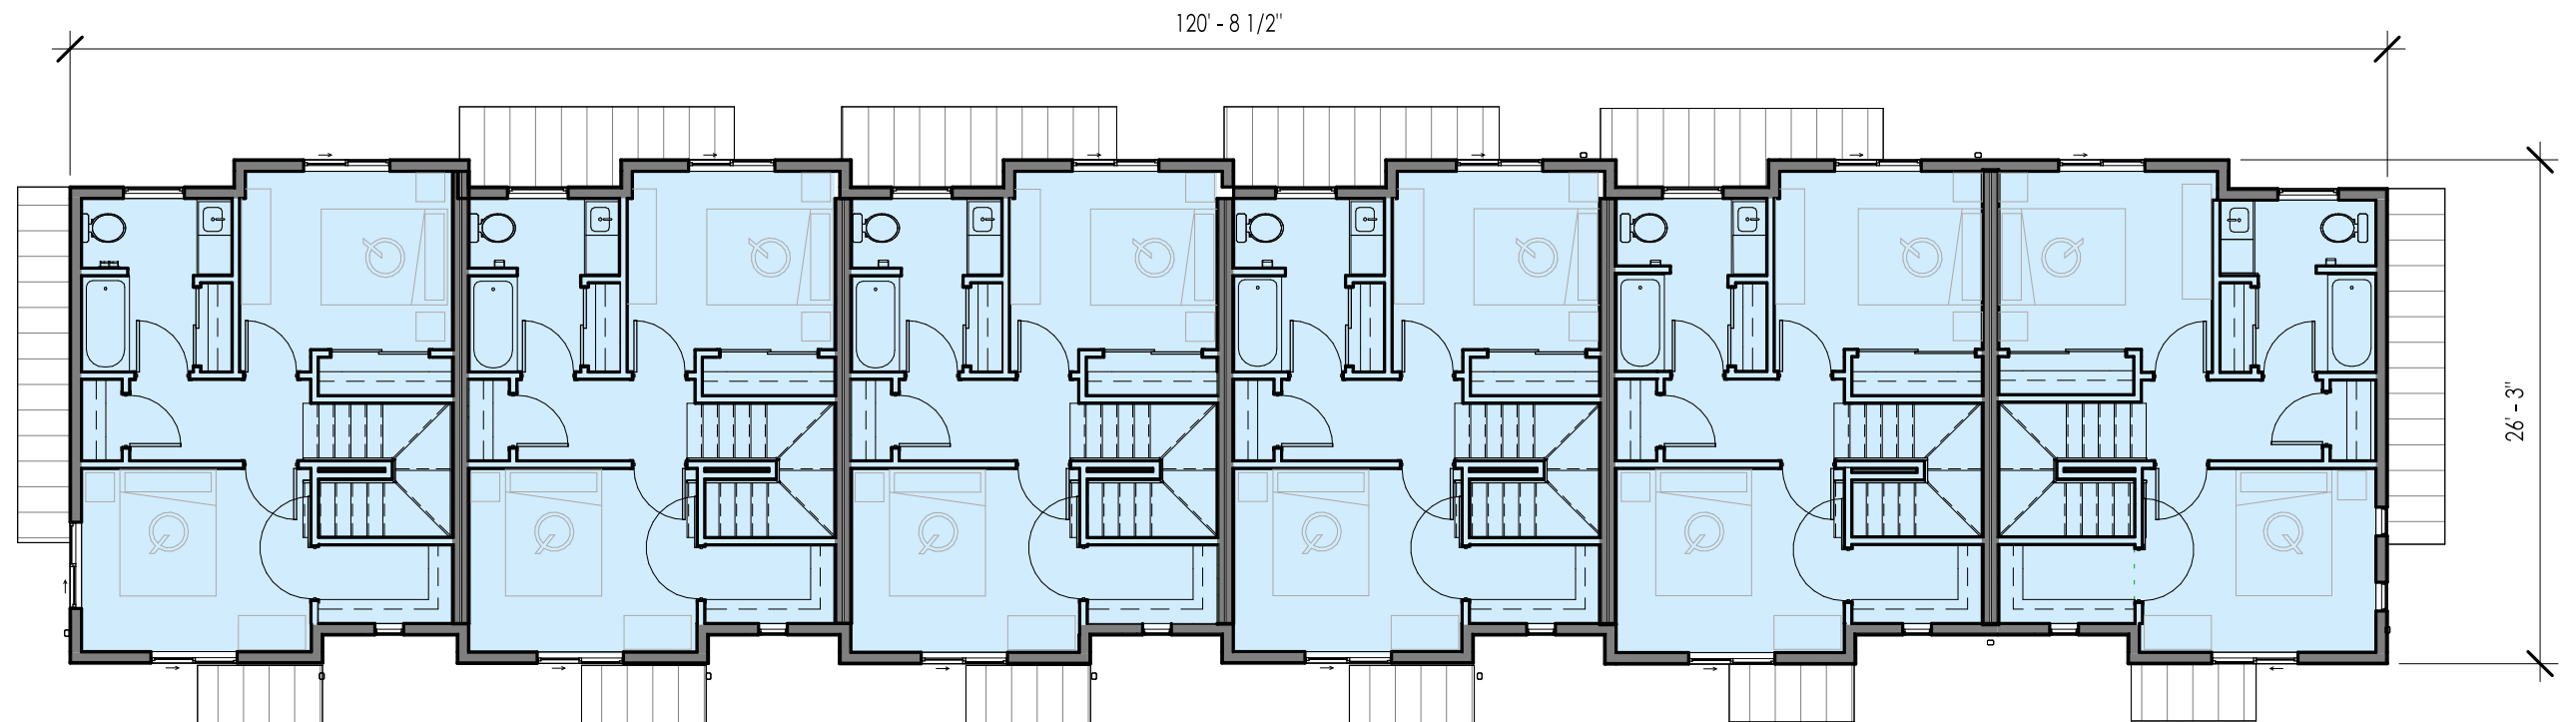

BUILDING STYLE C - SECOND FLOOR

1" = 10'-0"

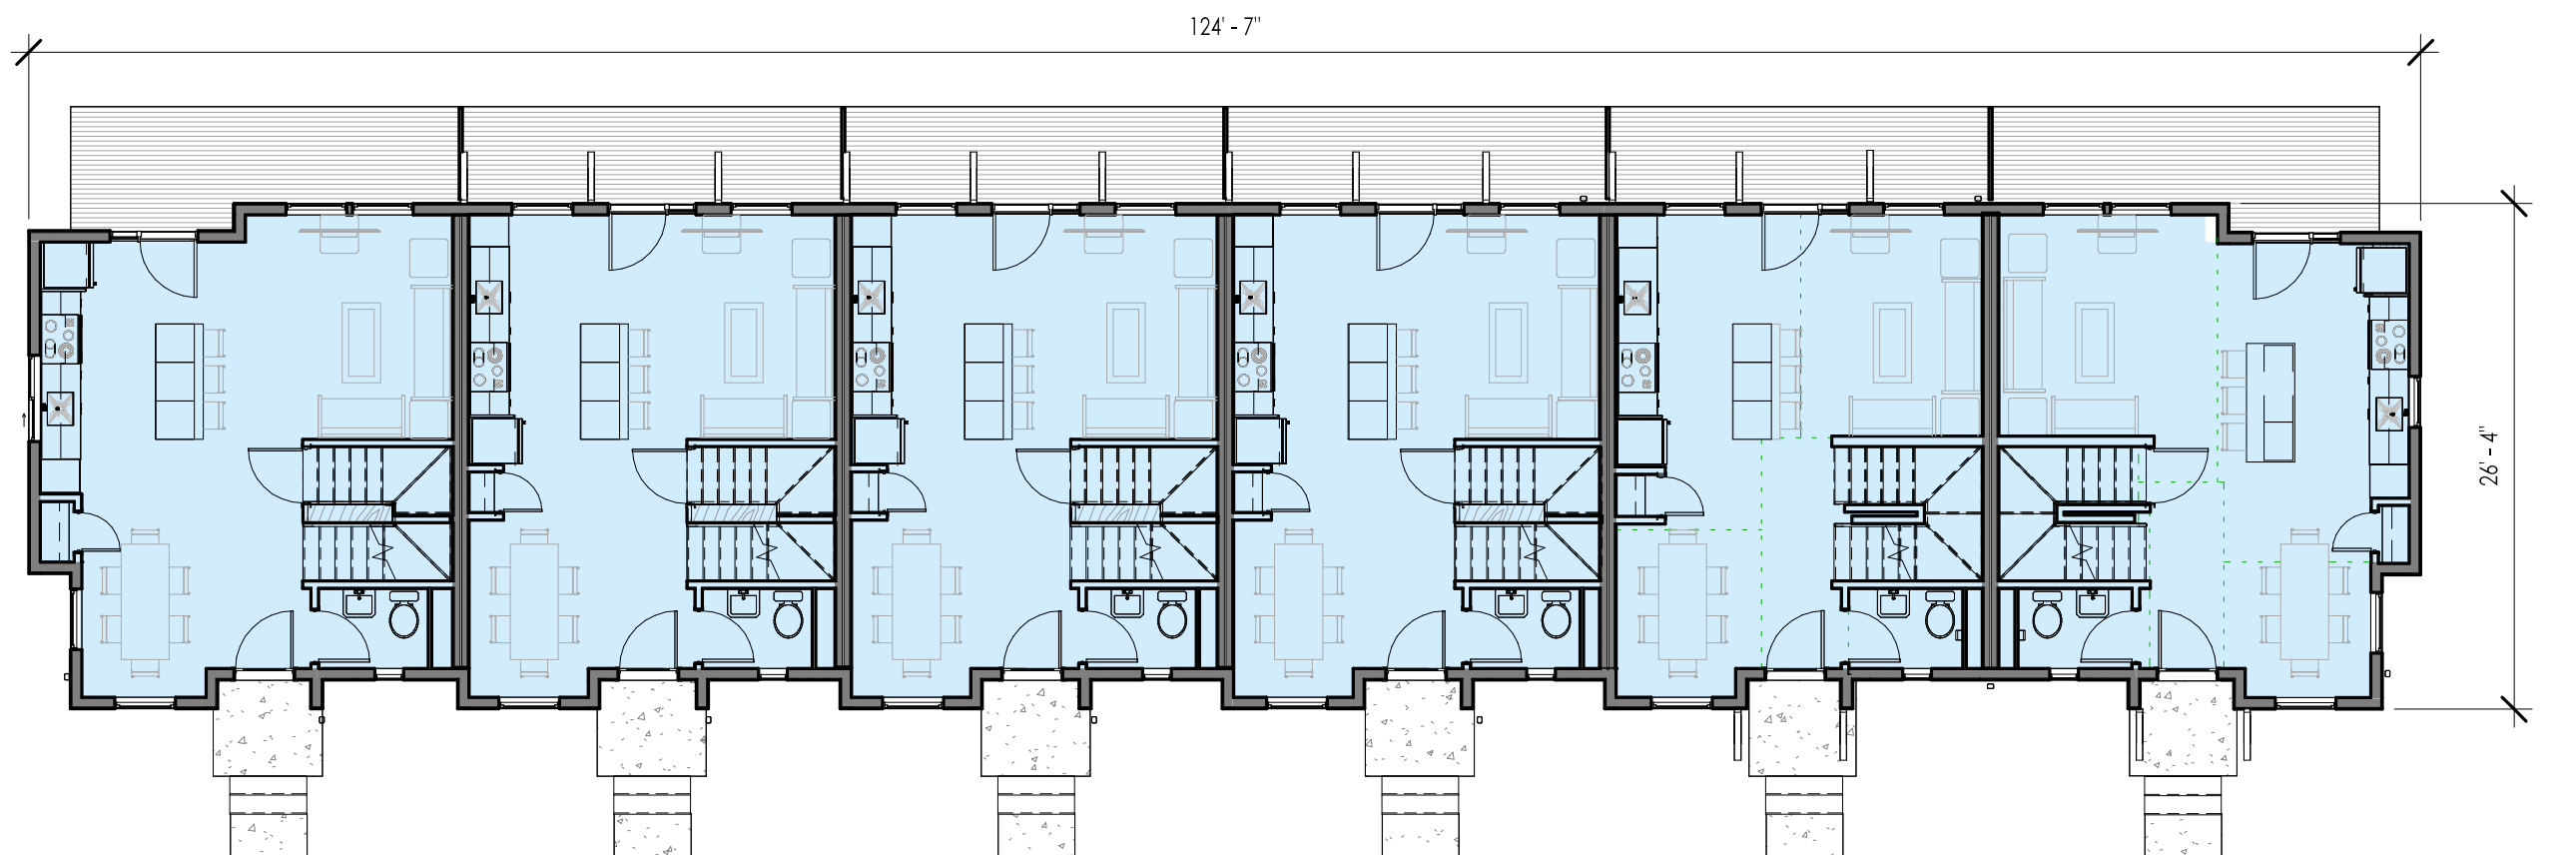

BUILDING STYLE C - FIRST FLOOR

1" = 10'-0"

ROOF  
137' - 5"



FIRST FLOOR  
100' - 0"



1 NORTH ELEVATION

1" = 10'-0"

ROOF  
137' - 5"




FIRST FLOOR  
100' - 0"




2 SOUTH ELEVATION

1" = 10'-0"

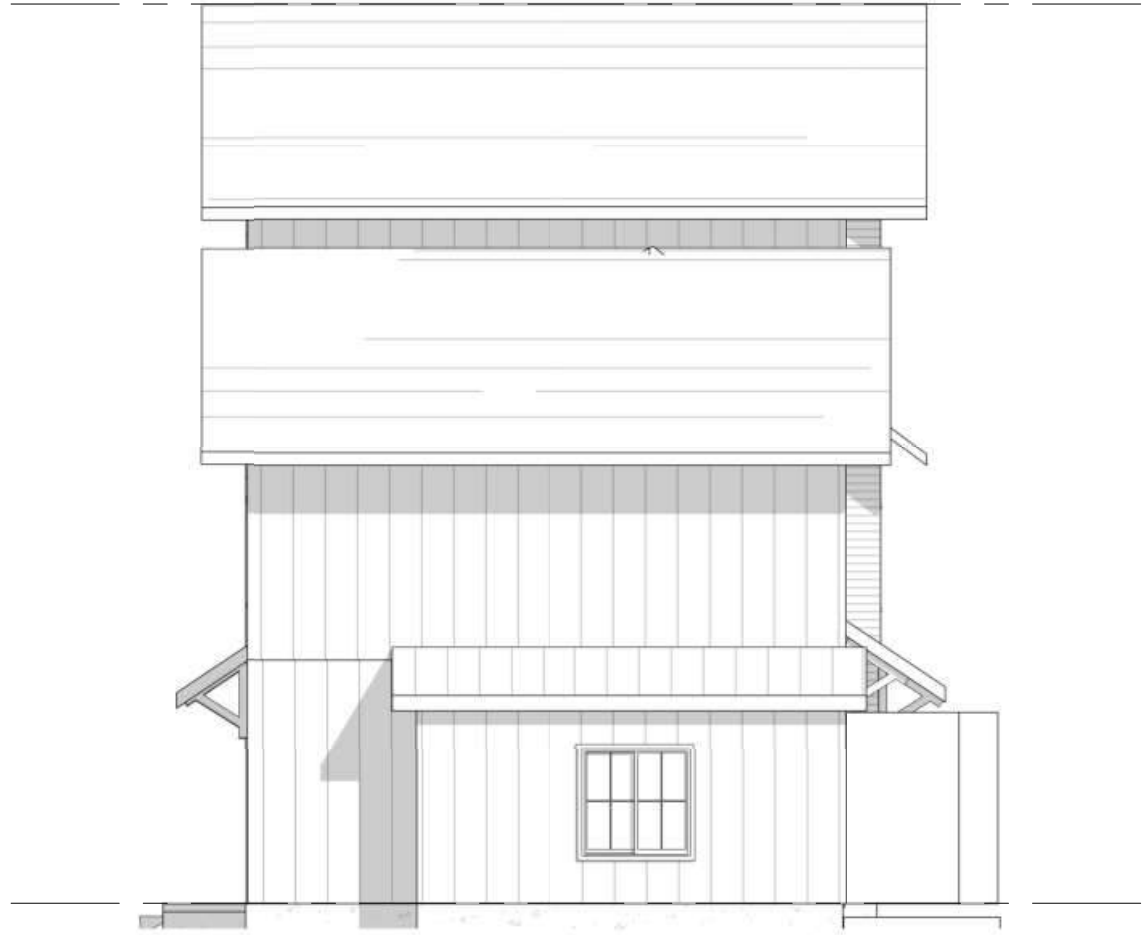

1 WEST ELEVATION  
1/8" = 1'-0"

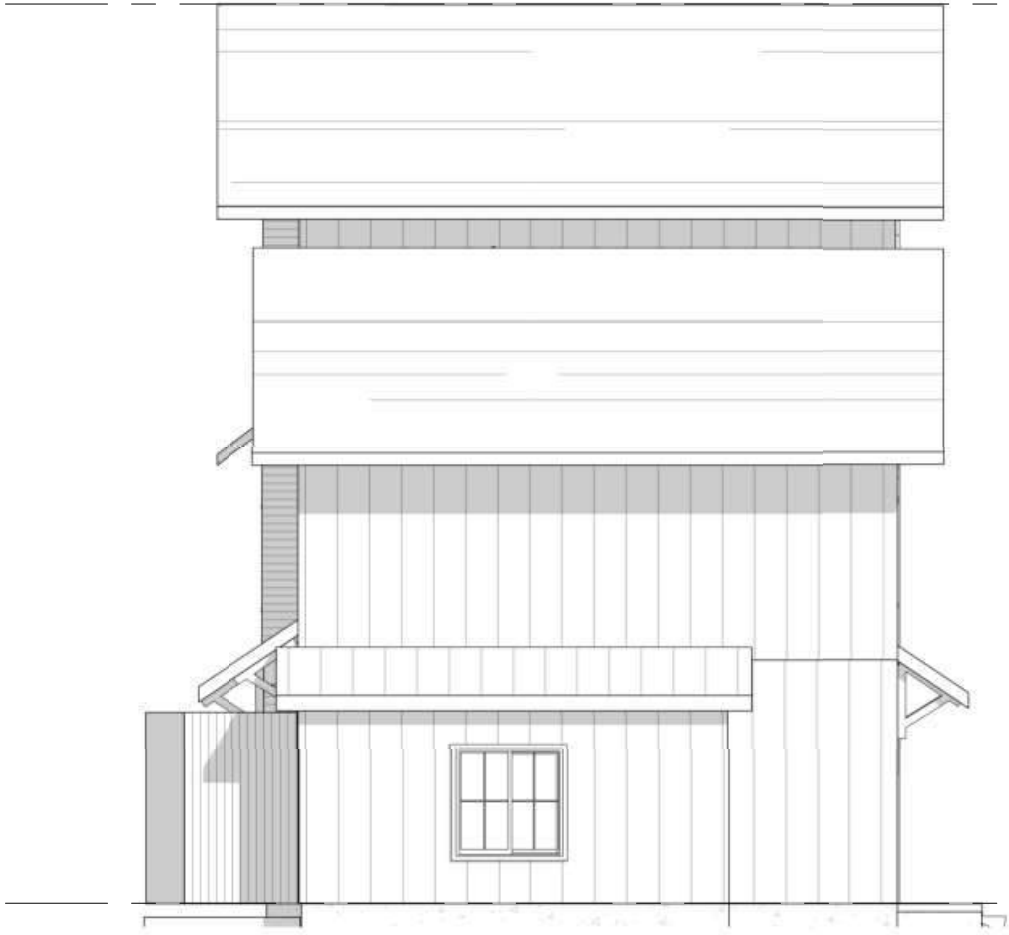

2 EAST ELEVATION  
1/8" = 1'-0"

ROOF  
137' - 5" 

FIRST FLOOR  
100' - 0" 



1 STYLE C NORTH ELEVATION  
A101 1" = 10'-0"



2 STYLE C SOUTH ELEVATION  
A101 1" = 10'-0"

D:\001 - Projects\01 - Default Revit Local Saves\CKG Central Townhouses\_Trent\_DWg.rvt 11/5/2025 2:59:24 PM



1 STYLE C EAST ELEVATION  
A101 1/8" = 1'-0"



2 STYLE C WEST ELEVATION  
A101 1/8" = 1'-0"

ROOF  
127' - 3" 

FIRST FLOOR  
100' - 0" 