



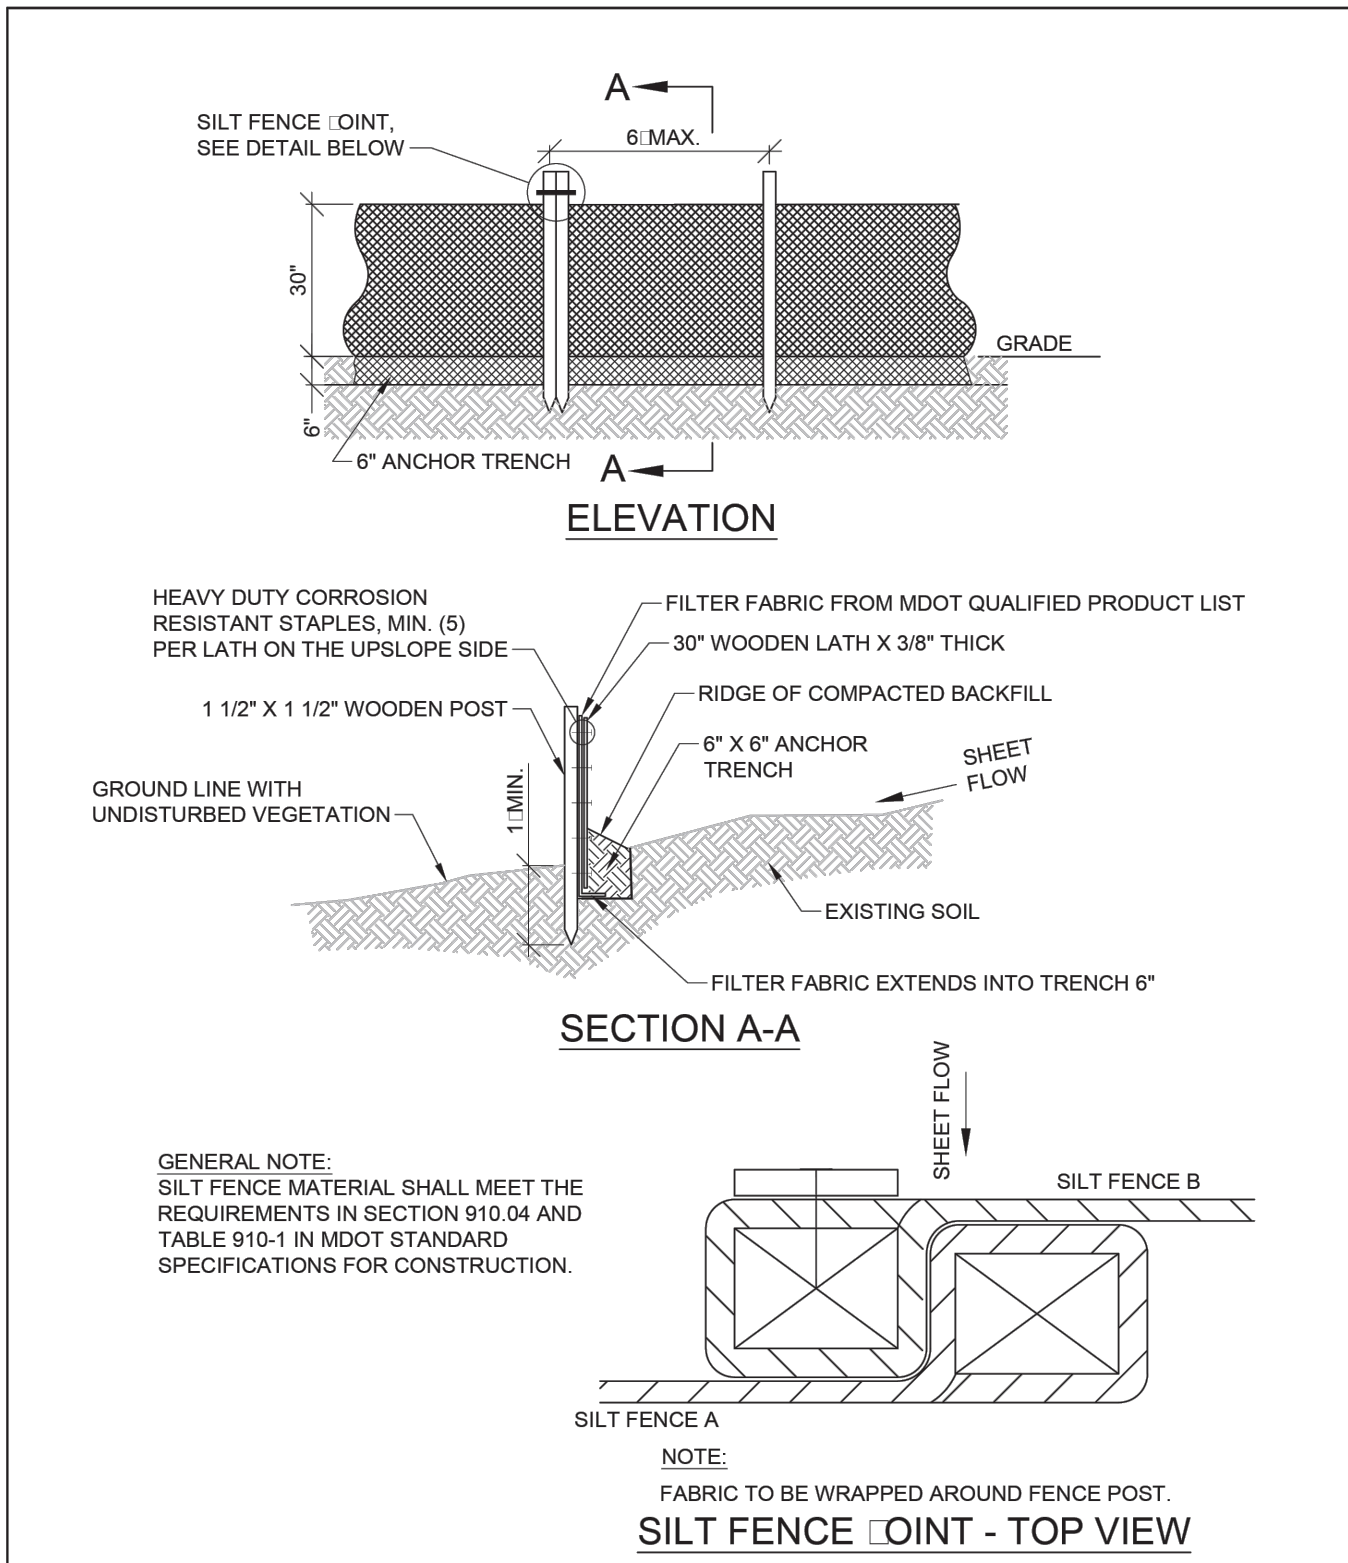


			EROSION CONTROL, SILT FENCE	 CITY OF DETROIT WATER AND SEWERAGE DEPARTMENT ENGINEERING DIVISION	SCALE		1 OF 1	
					DATE		015:13:02	
					DWG. No.			
REV	DESCRIPTION	DATE						
REVISIONS								

EROSION CONTROL, SILT FENCE

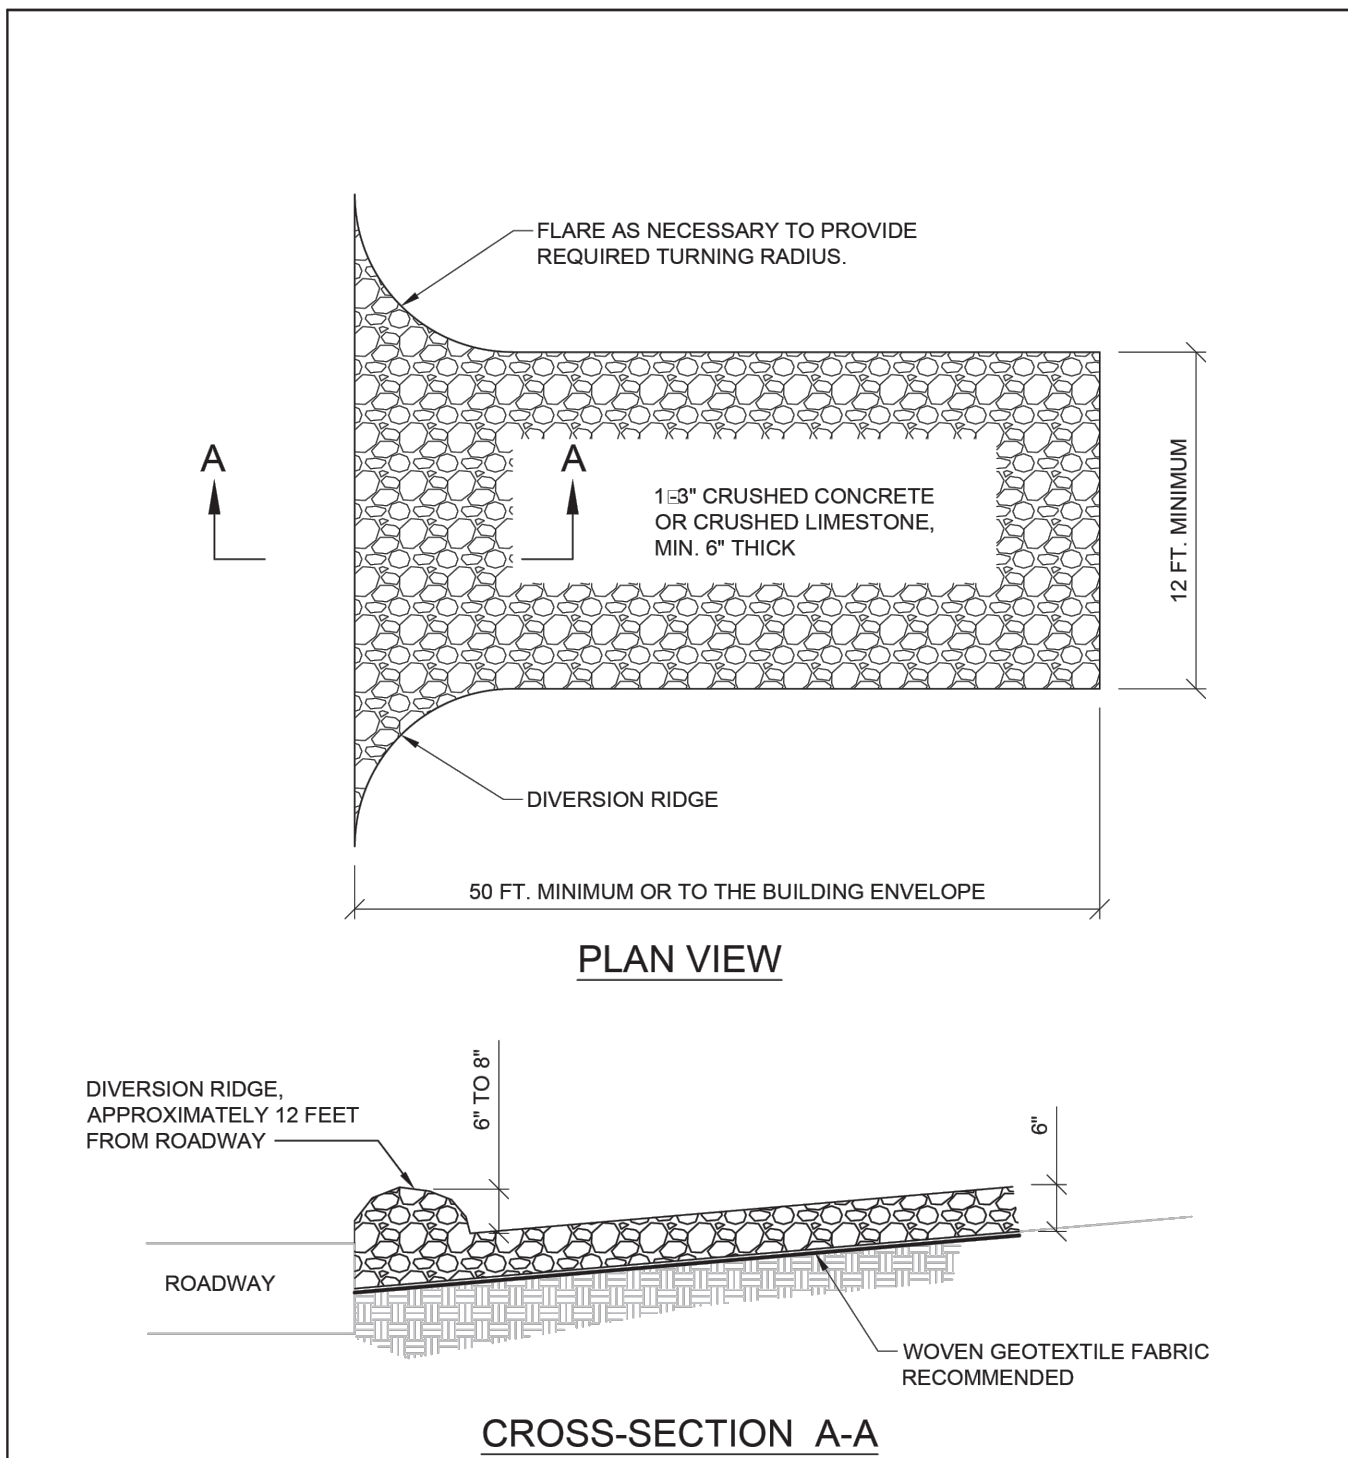

			GRAVEL ACCESS APPROACH	 CITY OF DETROIT WATER AND SEWERAGE DEPARTMENT ENGINEERING DIVISION		
					SCALE	1 OF 1
					DATE	015:13:02
					DWG. No.	
REV	DESCRIPTION	DATE				
REVISIONS						

GRAVEL ACCESS APPROACH

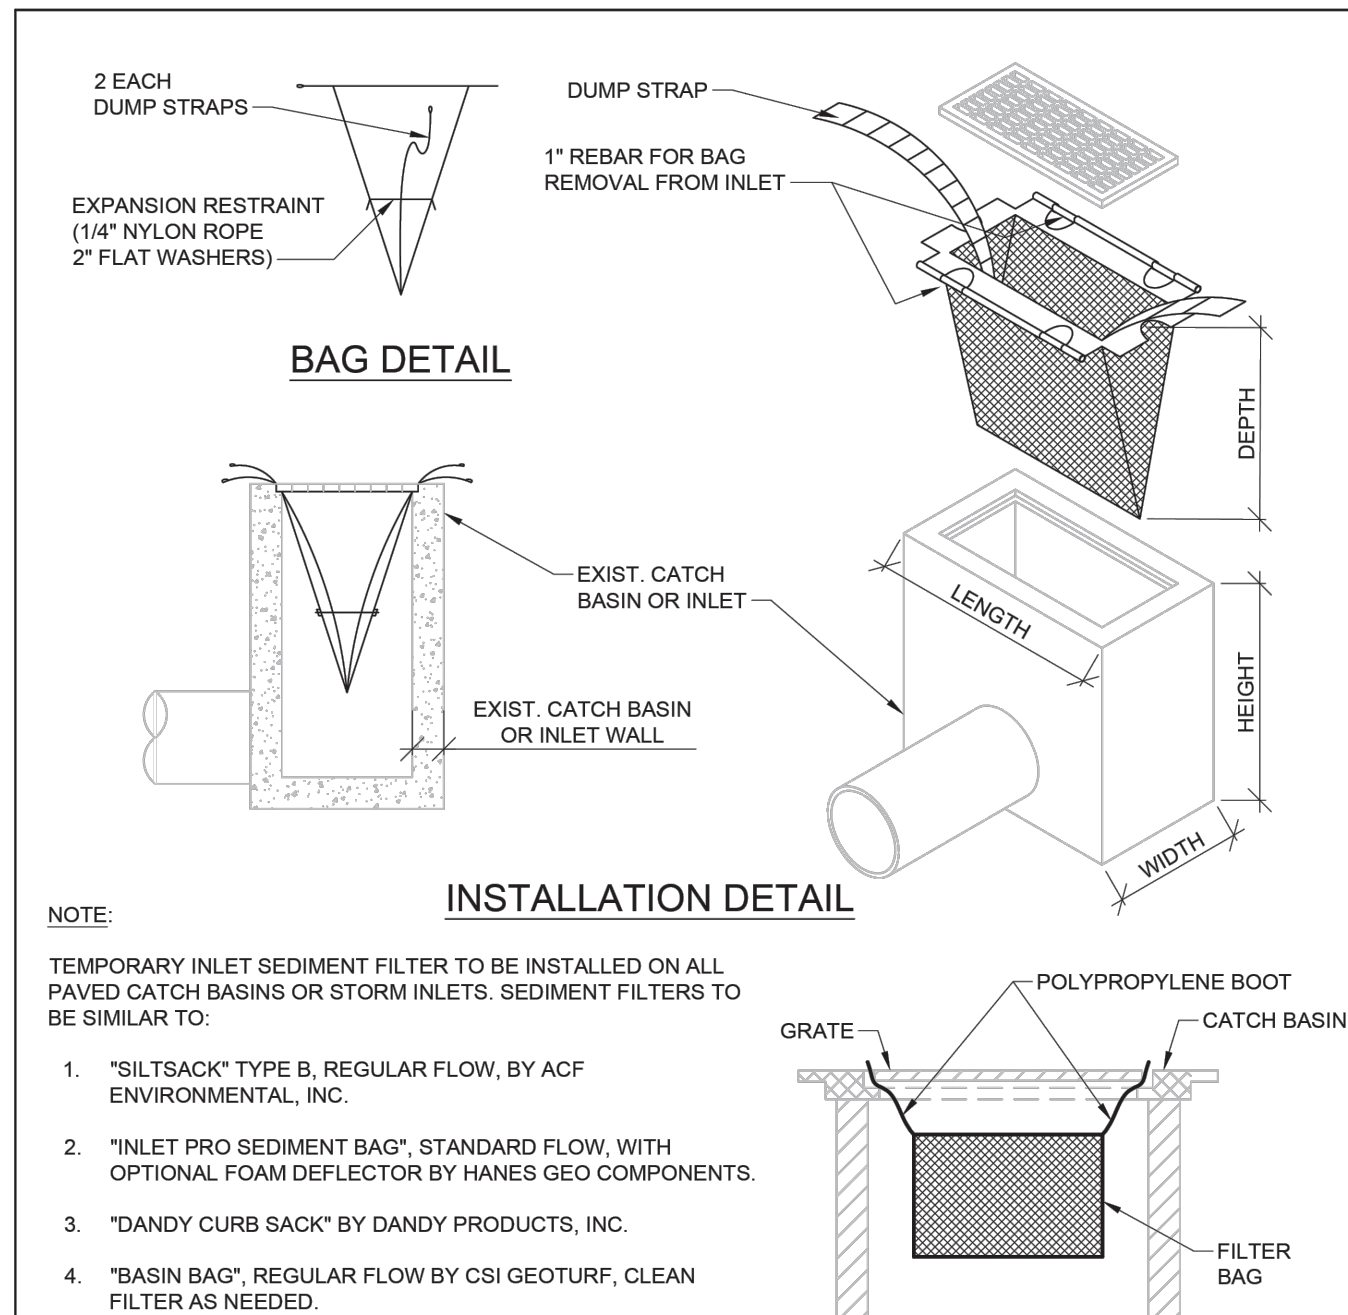


- NOTE:
- TEMPORARY INLET SEDIMENT FILTER TO BE INSTALLED ON ALL PAVED CATCH BASINS OR STORM INLETS. SEDIMENT FILTERS TO BE SIMILAR TO:
- "SILTSACK" TYPE B, REGULAR FLOW, BY ACF ENVIRONMENTAL, INC.
 - "INLET PRO SEDIMENT BAG", STANDARD FLOW, WITH OPTIONAL FOAM DEFLECTOR BY HANES GEO COMPONENTS.
 - "DANDY CURB SACK" BY DANDY PRODUCTS, INC.
 - "BASIN BAG", REGULAR FLOW BY CSI GEOTURF, CLEAN FILTER AS NEEDED.

		 CITY OF DETROIT WATER AND SEWERAGE DEPARTMENT ENGINEERING DIVISION		
			SCALE	1 OF 1
			DATE	015:13:05
			DWG. No.	
REV	DESCRIPTION	DATE		
REVISIONS				

INLET PROTECTION FABRIC DROP

PRELIMINARY - NOT FOR CONSTRUCTION

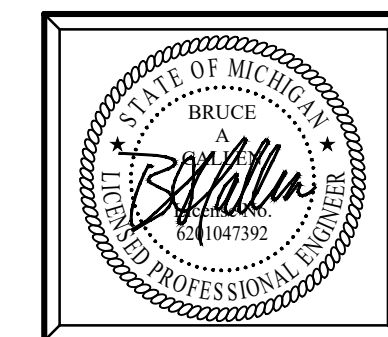

Plan Prepared By:
Bruce A. Callen, PE
Callen Engineering, Inc.
108 E. Savidge St.
Spring Lake, Michigan 49456
Tel: 616-414-5260
email: bcallen@callenengineering.com



For protection of underground utilities, the CONTRACTOR shall dial 1-800-482-7171 OR 811 a minimum of three working days, excluding Saturdays, Sundays and holidays, prior to excavation in the vicinity of utility lines. All "MISS DIG" participating members will thus be routinely notified. This does not relieve the CONTRACTOR of the responsibility of notifying the utility owners who may not be part of the "MISS DIG" alert system.

DATE OF PLAN: 06-25-26

Callen Engineering, Inc.
108 East Savidge Street
Spring Lake, MI 49456
T. 616.414.5260
www.callenengineering.com

callen
civil engineers

AMERICAN COMMUNITY DEVELOPERS, INC.
20250 HARPER AVENUE
DETROIT, MI 48225
313-881-8150

NO.	DATE	BY	ISSUANCE / REVISION	REVISIONS
1	06-06-26	B.A.C.	BASED PLAN REVIEW	
2	06-25-26	B.A.C.	SU REVIEW	
REVISED IN ACCORDANCE WITH CONSTRUCTION RECORDS				

CLEMENT KERN GARDENS - PHASE 2
A MIXED USE DEVELOPMENT
CITY OF DETROIT, MI 48216
WAYNE COUNTY, MICHIGAN
X-SECTIONS, NOTES, AND DETAILS

DRAWN BY	DATE	SCALE	PROJECT	SHEET NO.
J.W.C.	SEP '25	AS NOTED	024 CLEMENT KERN PHASE 2	C4.6
ENGINEER	DATE	SCALE		
B.A.C.	SEP '25	AS NOTED		
EDIT	DATE	SCALE		
		AS NOTED		