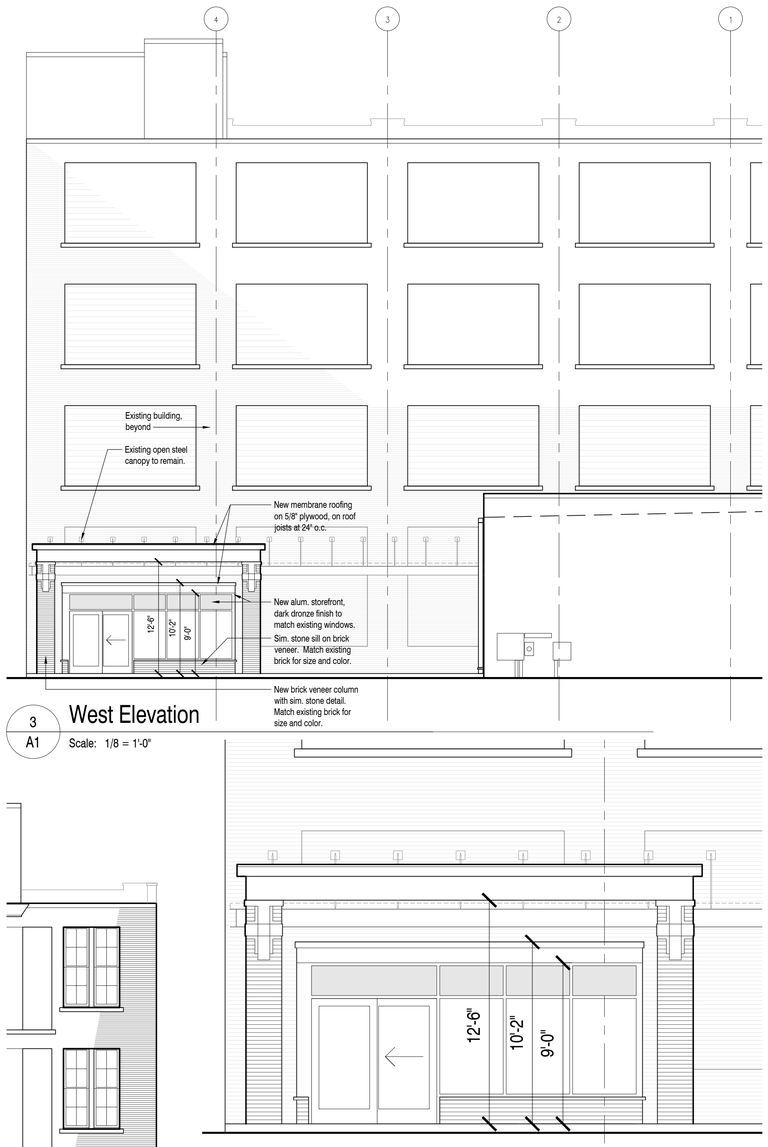

3 / A1 **West Elevation**

Scale: 1/8 = 1'-0"

3b / A1 **Enlarged West Elevation**

Scale: 1/4 = 1'-0"

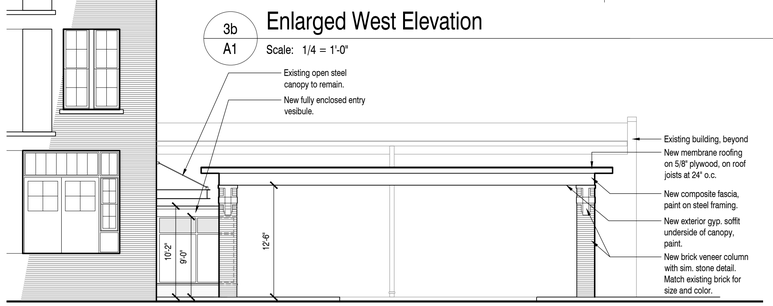

2 / A1 **North Elevation**

Scale: 1/8 = 1'-0"

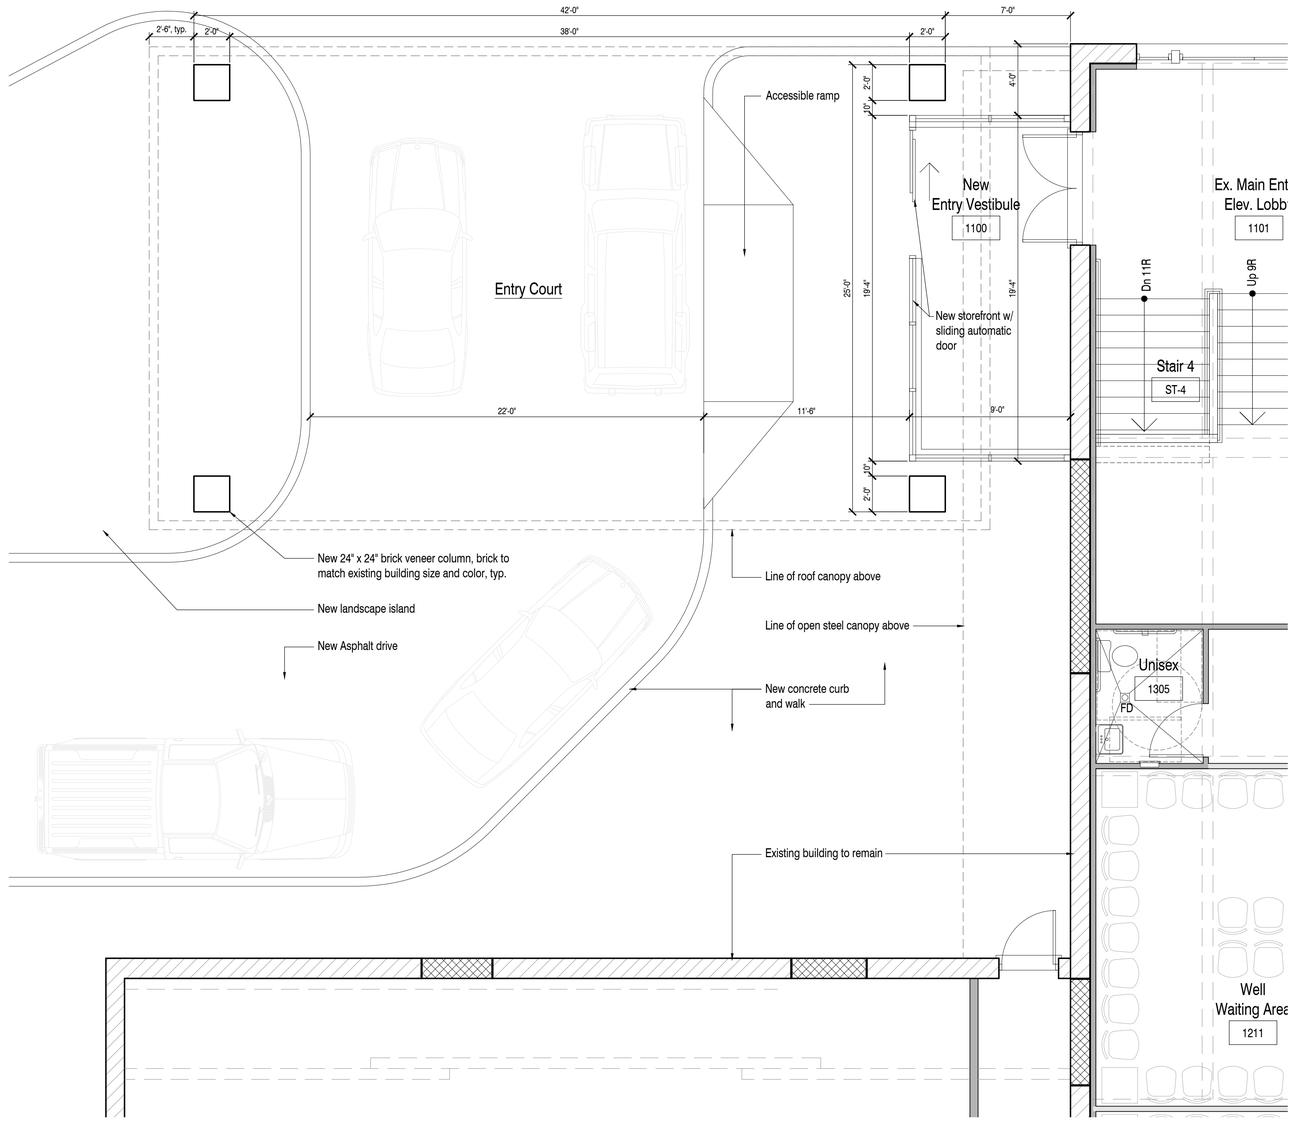

1 / A1 **PROPOSED Entry Drive & Vestibule Plan**

Scale: 1/4 = 1'-0"

N

SHELTER
DESIGN STUDIO LLC

104 W. Fourth Street
Suite 303
Royal Oak, Michigan 48067

248.629.7153 ph.
248.629.7154 fax

www.SHELTERSTUDIOLLC.com

Architect of Record

STATE OF MICHIGAN
STEPHEN G. PARISEAU
ARCHITECT
No. 60682
LICENSED ARCHITECT

Stephen G. Pariseau, AIA
104 W. Fourth St.,
Suite 303
Royal Oak, MI 48067

248.629.7153 ph.

Owner

5716 Partners, LLC
1920 25th Street, Suite A
Detroit, Michigan 48216

Project

New Entry & Porte Cochere
5716 WELLNESS
5716 Michigan Avenue
Detroit, MI 48210

1"=1'-0" 1/2"=1'-0" 1/8"=1'-0" 3" 3/8"=1'-0" 0" 1 1/2"=1'-0" 3/4"=1'-0" 1/4"=1'-0"

Issued For	Date
Preliminary	02.24.2021
HDC Review	04.19.2021

Drawing Title

Floor Plan
Exterior Elevations

2020-243
Project No.

JMH	SGP
Drawn By	Checked By
As Noted	
Scale	

A1
Drawing No.