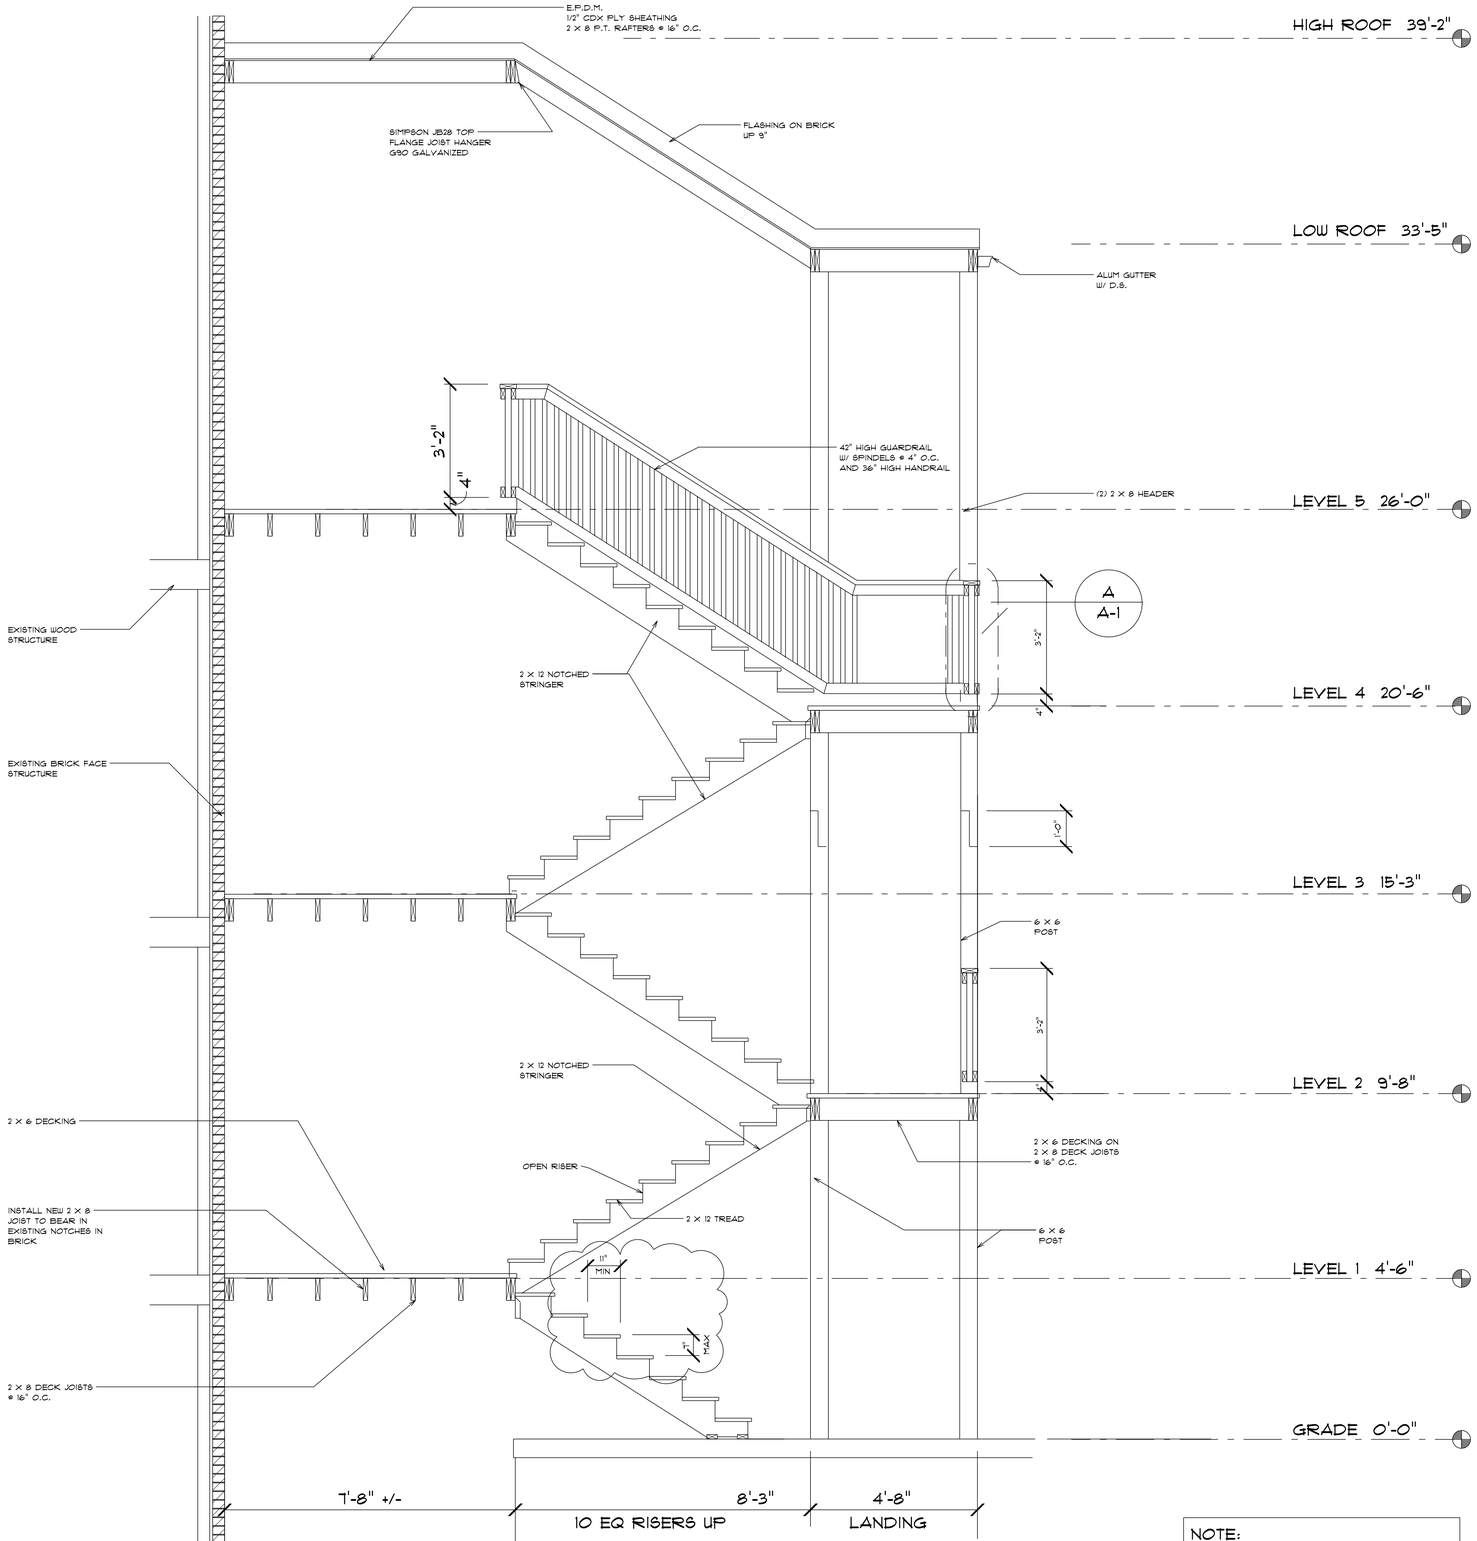

STAIR SECTION

SCALE: 1/2" = 1'-0"

NOTE:
ALL LUMBER TO BE TREATED OR EQUAL

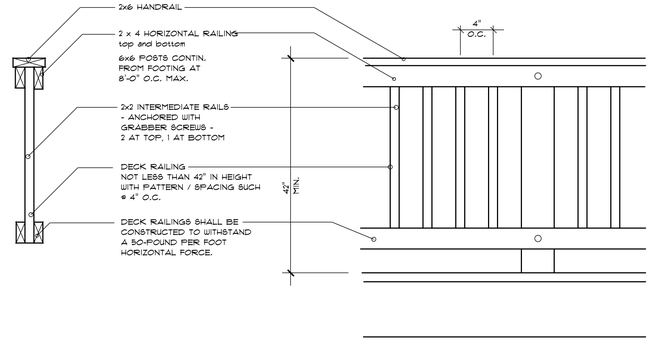

RAILING DETAIL

SCALE: 1" = 1'-0"

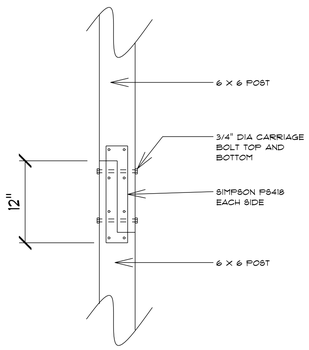

COLUMN SPLICE JOINT

SCALE: 1" = 1'-0"

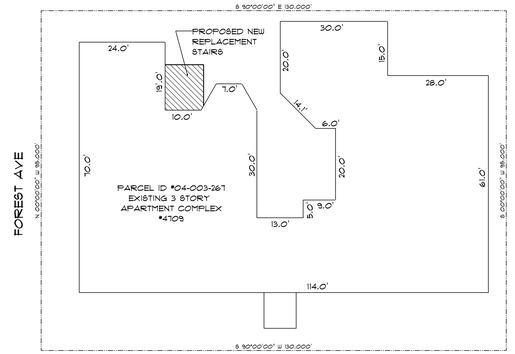

SITE PLAN
SCALE: 1" = 20'-0"

POLYARCH INC.
44045 N. GRATIOT AVE.
CLINTON TWP., MI 48036
(O)586.468.4190 (F)586.468.7899

COPYRIGHT 2021. THESE DRAWINGS ARE THE PROPERTY OF POLYARCH INC. AND ARE INTENDED FOR THE SOLE AND STRICT USE OF THE CLIENT LISTED AND THEIR LEGAL ASSIGNS OR DESIGNEES. UNAUTHORIZED USE OF THESE DOCUMENTS SHALL CONSTITUTE AN INFRINGEMENT OF RIGHTS. UNAUTHORIZED USERS WILL BE LIABLE TO POLYARCH AND WILL BE HELD RESPONSIBLE FOR ALL LABILITIES. ANY ALTERATIONS, ADDITIONS, DELETIONS, DUPLICATIONS, REPRODUCTIONS, AND/OR SALES OF THESE DOCUMENTS.

ENGINEER:

STATE OF MICHIGAN
ZIAD A. EL-BABA
ENGINEER
NO. 6201051207
LICENSED PROFESSIONAL ENGINEER

CLIENT: EXISTING APARTMENT COMPLEX
4109 SECOND AVE
DETROIT, MI 48201

PROJECT: NEW SECONDARY REAR DECK AND STAIRCASE DETAIL REPLACEMENT

DATE:	12-1-20
PROJECT NO.	20-190
DRAWN BY:	EKH
CHECKED BY:	ZEB
REVISION DATE:	2-8-21

SHEET #
A-2