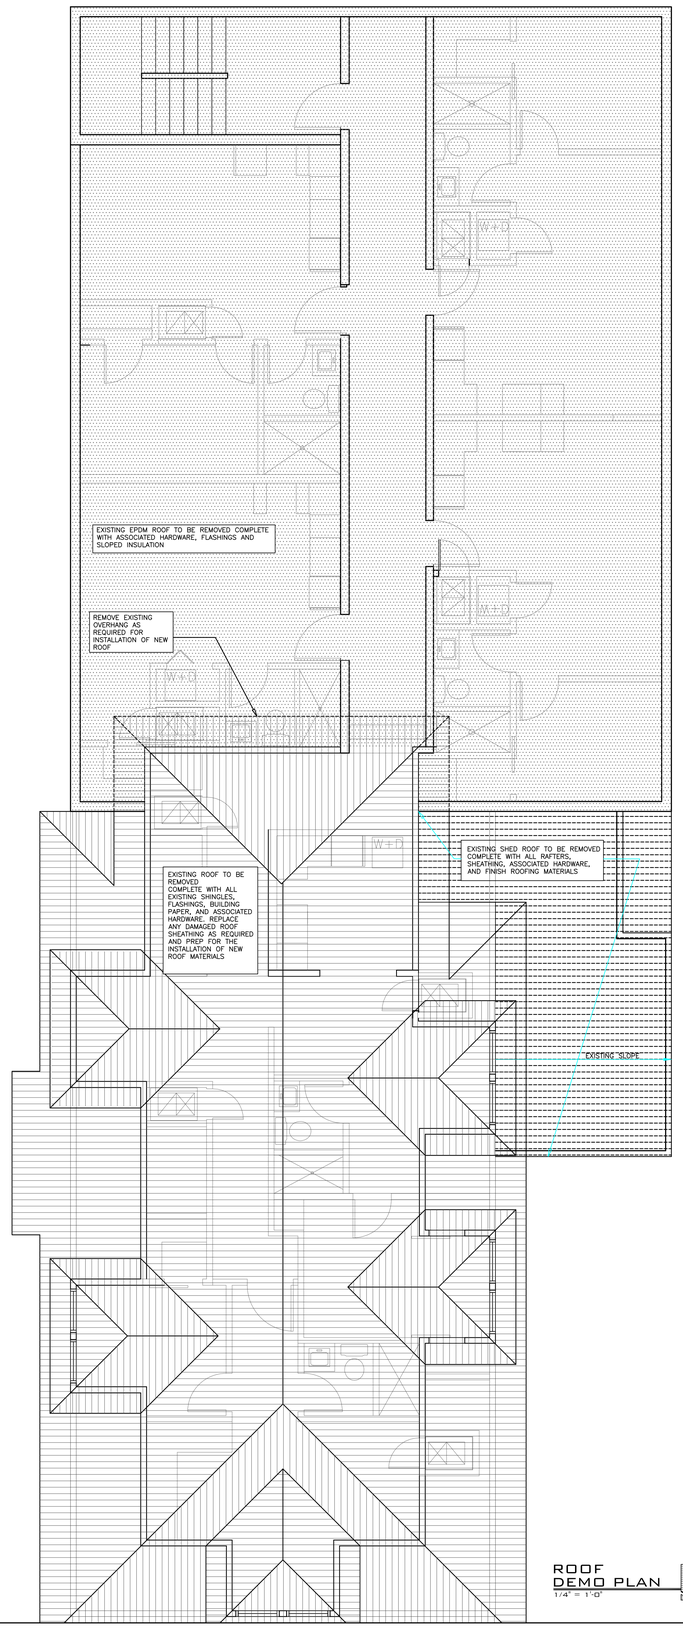

ROOF DEMO PLAN
1/4" = 1'-0"

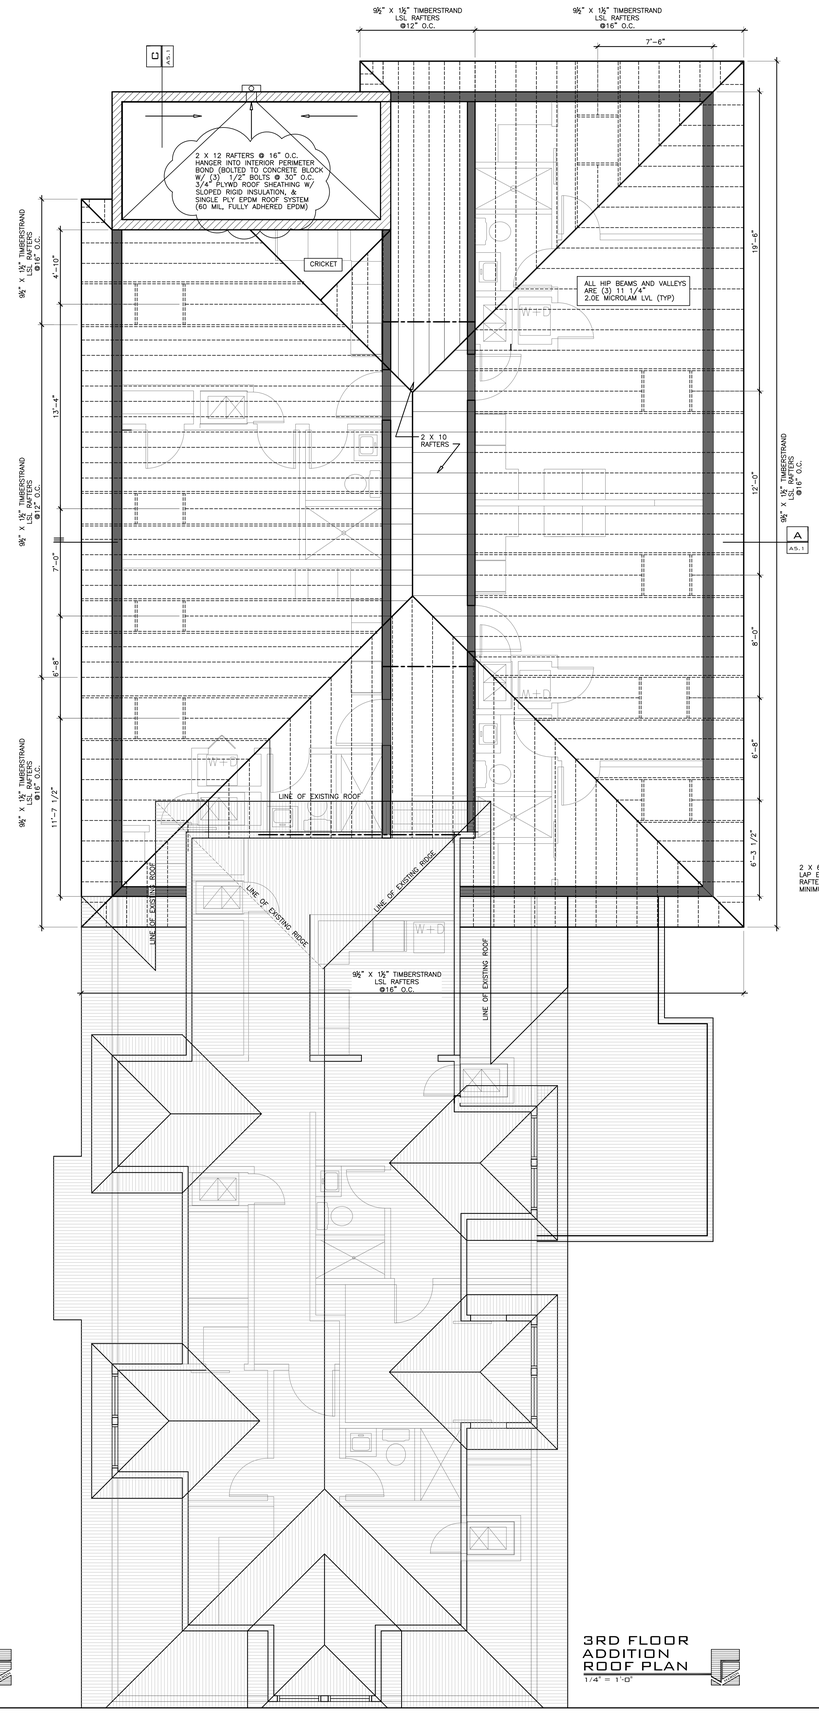

3RD FLOOR ADDITION ROOF PLAN
1/4" = 1'-0"

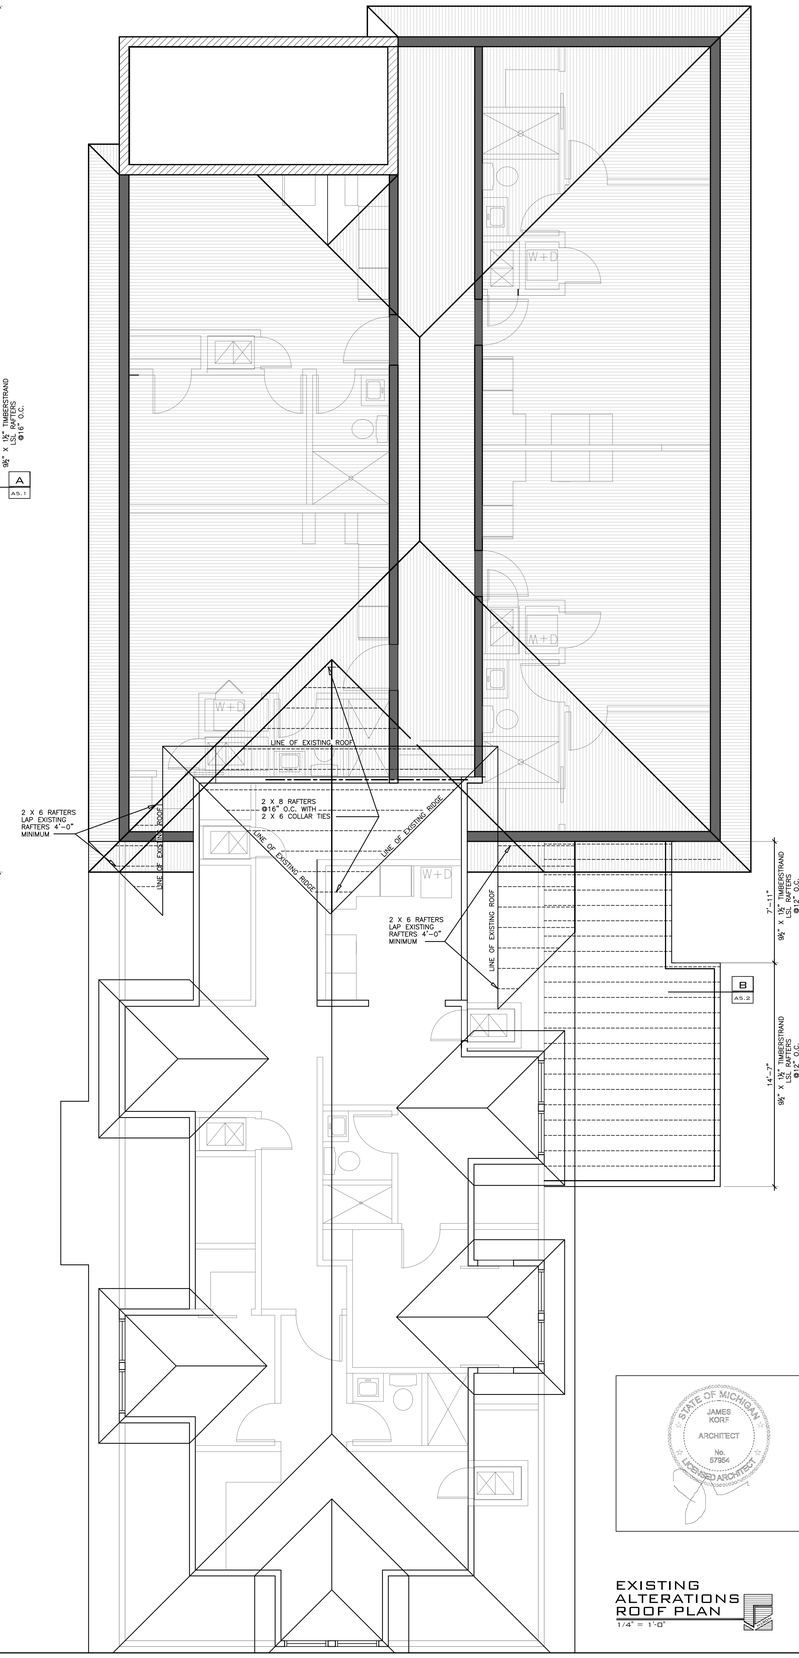

EXISTING ALTERATIONS ROOF PLAN
1/4" = 1'-0"

STATE OF MICHIGAN
JAMES KORF
ARCHITECT
No. 57564
LICENSED ARCHITECT

COMPOSITION WORKSHOP
Architecture + Interior Design
3600 Detroit City Parkway
Westland, Michigan 48185
Phone: 313-478-1547
Fax: 734-423-5226

PROJECT
240 MACK
RENOVATION

REVISIONS		
DATE		APPV'D
22.FEB.21	ISSUED FOR BIDDING	JFK
14.APR.21	ISSUED FOR ADDENDUM 1	JFK
29.APR.21	ISSUED FOR ADDENDUM 2	
17.MAY.21	ISSUED FOR PERMITS	

FILE NUMBER 20L-08

DRAWN BY JFK

DATE ISSUED 08.JULY.20

SHEET TITLE
ROOF FRAMING PLANS

SHEET NUMBER
A1.5