KRIEGER KLATT ARCHITECTS
2120 E. 11 Mile Rd. | Royal Oak, MI 48067
P: 248.414.9270 F: 248.414.9275
www.kriegerklatt.com

Client:
RainCheck Forest, LLC.
28715 Greenfield Rd.
Southfield, MI 48076

Project:
Exterior & Interior Renovation
92 E. Forest Avenue
Detroit, MI 48201

Issued:

02.14.2022	HDC Submittal
03.11.2022	HDC Revisions

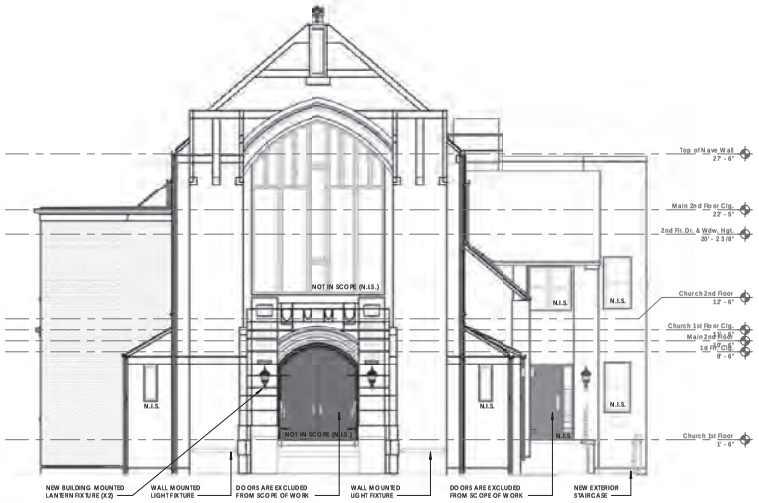

1 Proposed Front (North) Elevation
3/16" = 1'-0"
A.104

2 Proposed Left (East) Elevation
3/16" = 1'-0"
A.104

Seal:

Note:
Do not scale drawings. Use calculated dimensions only. Verify existing conditions in field.

North Arrow:

Sheet Title:
Exterior Elevations

Project Number:
21-072

Sheet Number:
A.200

3 **Proposed Rear (South) Elevation**

3/16" = 1'-0"
A.104

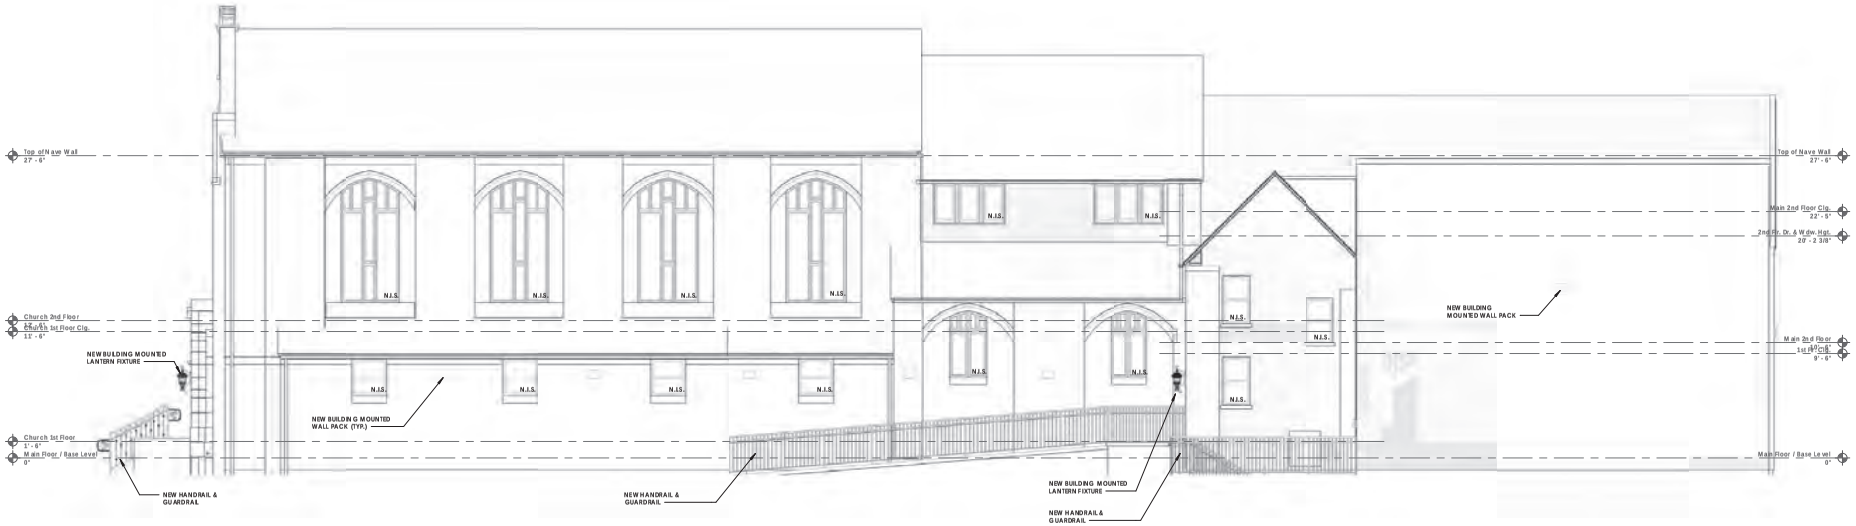

4 **Proposed Right (West) Side Elevation**

3/16" = 1'-0"
A.104

KRIEGER KLATT ARCHITECTS

2120 E. 11 Mile Rd. | Royal Oak, MI 48067
P: 248.414.9270 F: 248.414.9275
www.kriegerklatt.com

Client:

RainCheck Forest, LLC.
28715 Greenfield Rd.
Southfield, MI 48076

Project:

Exterior & Interior Renovation
922 E. Forest Avenue
Detroit, MI 48201

Issued:

02.14.2022	HDC Submittal
03.11.2022	HDC Revisions

Seal:

Note:

Do not scale drawings. Use calculated dimensions only. Verify existing conditions in field.

North Arrow:

Sheet Title:

Exterior Elevations

Project Number:

21-072

Sheet Number:

A.201