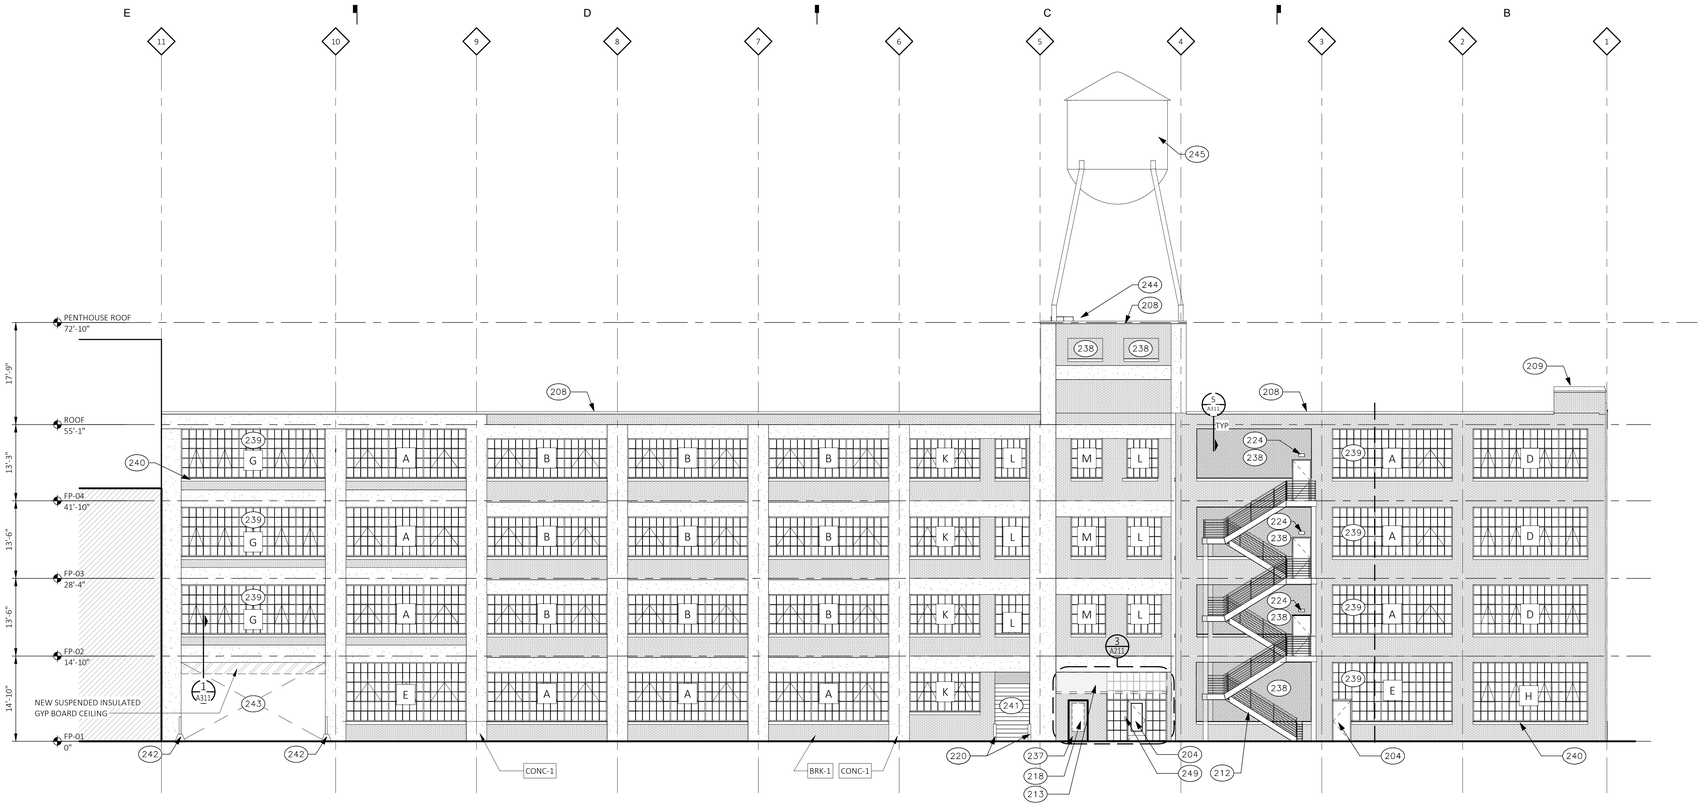

1 A202 NORTH ELEVATION
SCALE: 3/32" = 1'-0"
REFERENCE LOCATIONS: A101-A105

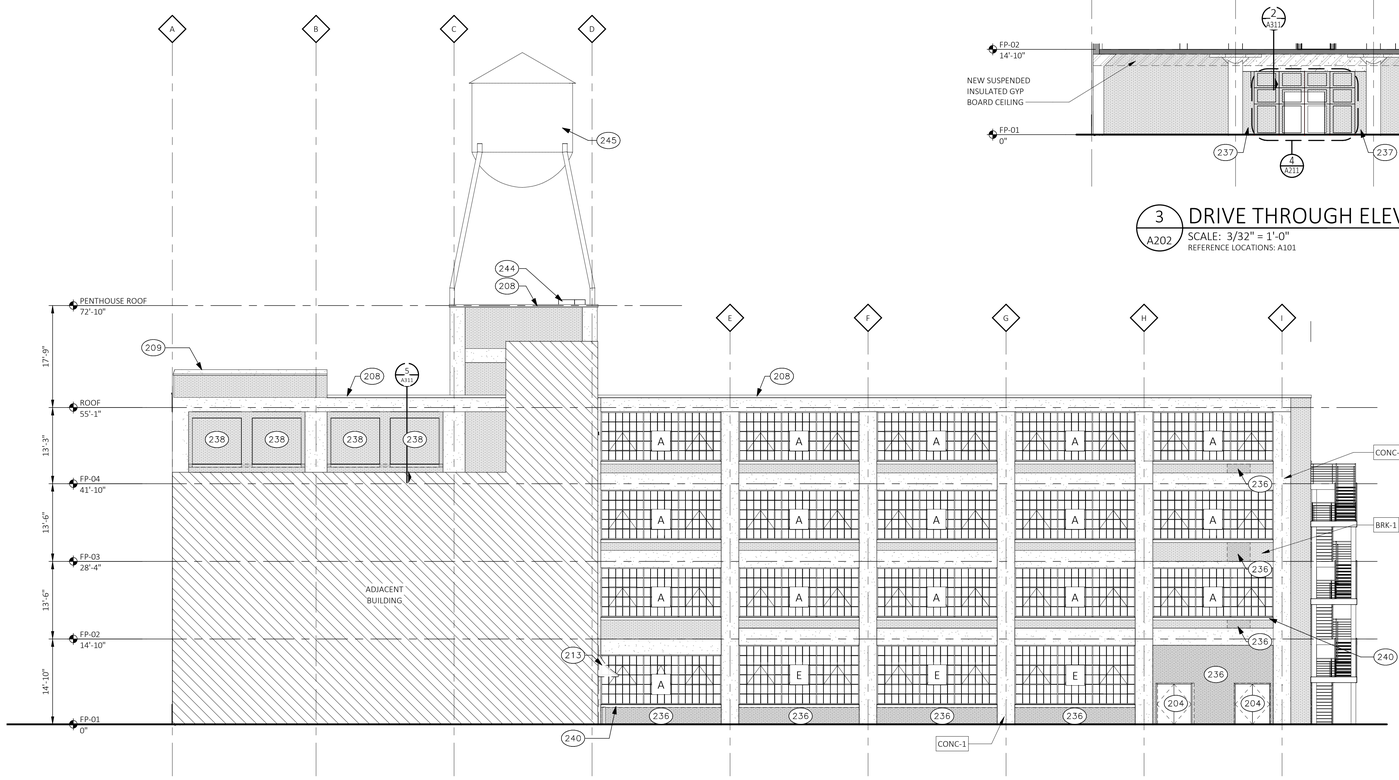

2 A202 EAST ELEVATION
SCALE: 3/32" = 1'-0"
REFERENCE LOCATIONS: A101

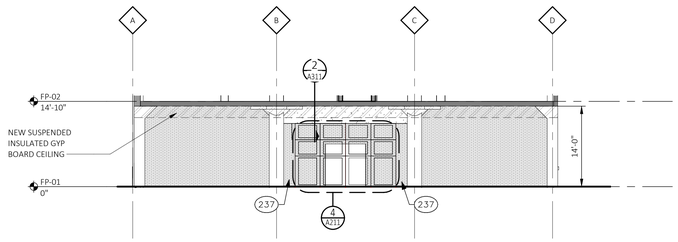

3 A202 DRIVE THROUGH ELEVATION
SCALE: 3/32" = 1'-0"
REFERENCE LOCATIONS: A101

GENERAL NOTES

A REFER TO A600 SERIES FOR WINDOW AND DOOR SCHEDULE AND DETAILS.
B REFER TO REFLECTED CEILING PLANS FOR EXTERIOR SOFFIT INFORMATION.
C REFER TO ROOF PLAN FOR PARAPET AND OVERHAND INFORMATION.
D SEE ELECTRICAL DRAWINGS FOR ADDITIONAL LIGHTING REQUIREMENTS AND FIXTURE TYPES.
E SEE ELEVATIONS AND STRUCTURAL DRAWINGS FOR LOCATIONS OF EXPANSION AND CONTROL JOINTS. CONTRACTOR SHALL PROVIDE ADDITIONAL INTERIOR CONTROL JOINTS AS REQUIRED TO COMPLY WITH MAXIMUM SPACING REQUIREMENTS IN SPECIFICATIONS AND NATIONAL MASONRY INSTITUTE. PROVIDE CONTROL JOINTS AT ALL MASONRY REENTRANT CORNERS.
F PROVIDE BACKING AND/OR STRUCTURAL SUPPORT AS REQUIRED FOR SIGNAGE AND LIGHTING.
G EXPOSED STRUCTURAL STEEL SHALL BE GALVANIZED AND PAINTED UNLESS NOTED OTHERWISE.
H APPLY SEALANT WHENEVER DISSIMILAR MATERIALS MEET.

RESTORATION GENERAL NOTES

A. MASONRY/STONE RESTORATION CONTRACTOR ("SUBCONTRACTOR") TO PROVIDE ALL LABOR, MATERIAL, EQUIPMENT, SUPERVISION, PERMITS AND ANY OTHER COSTS OR EXPENSES NECESSARY TO COMPLETE THE WORK. SUBCONTRACTOR JOB MOBILIZATION SHALL INCLUDE, BUT NOT BE LIMITED TO, ANY NECESSARY WORK STATION AND JOB TRAILER, MAST CLIMBING PLATFORMS, AERIAL LIFTS, SWING STAGES, BARRICADES AND WALK THRU SCAFFOLD AS NEEDED.
B. BUILDING RESTORATION TO INCLUDE ALL TERMS, CONDITIONS AND SPECIFICATIONS OF ORIGINAL CONTRACT AND ANY ADDITIONAL WORK NECESSARY TO MEET THE SECRETARY OF THE INTERIOR STANDARDS FOR THE REHABILITATION OF HISTORIC PROPERTIES. THIS INCLUDES ALL WORK NECESSARY OVER AND ABOVE THAT SPECIFIED IN THE ARCHITECTURAL DRAWINGS AND OTHER CONSTRUCTION DOCUMENTS, INCLUDING ALL NOTES REGARDLESS OF TIME AND MATERIAL NECESSARY TO EXECUTE THIS WORK. ANY AREAS INDICATED WITHIN DRAWINGS ARE ONLY SUGGESTIVE IN NATURE . MASON TO MEET WITH ARCHITECT AND OWNER TO CONFIRM THE SCOPE OF WORK.
C. RESTORATION CONTRACTOR SHALL INSPECT ALL EXISTING MASONRY, INCLUDING BOTH SIDES OF PARAPET FULL HEIGHT, FOR STRUCTURAL STABILITY PRIOR TO BID. REINSPECT AFTER INITIAL CLEANING OF MASONRY.
D. ALL ELEVATIONS SHALL UNDERGO COMPLETE BRICK AND CONCRETE CLEANING FROM PARAPET TO GRADE. SEE MASONRY CLEANING SPECIFICATION SECTIONS FOR DETAILS ON APPROVED CLEANING PROCEDURES, PRODUCTS, AND MANUFACTURERS.
E. CLEAN FACADE USING GENTLEST MEANS POSSIBLE TO ACHIEVE SATISFACTORY RESULTS WITHOUT CHANGING THE SURFACE OF THE MASONRY. PAY SPECIAL ATTENTION TO AREAS OF EXCESSIVE SOILING. CONTRACTOR SHALL CONDUCT TEST PATCHES TO ENSURE THE BEST AND MOST ECONOMICAL MEANS OF CLEANING. ALL MASONRY AND CONCRETE CLEANING SHALL MEET THE SECRETARY OF INTERIOR STANDARDS FOR REHABILITATION AS WELL AS ALL APPLICABLE NATIONAL PARK SERVICE TECHNICAL BRIEFS.
F. SURFACES TO BE PRE-WET WITH CLEAN WATER. CLEANING SOLUTIONS TO NOT REMAIN ON SURFACES FOR MORE THAN 5 MINUTES FOLLOWED IMMEDIATELY BY LOW-PRESSURE FLOOD RINSE, UNLESS NOTED OTHERWISE IN MASONRY CLEANING SPECIFICATION. CLEANING IS TO BRING MASONRY / STONE UNIT AS CLOSE AS POSSIBLE TO ORIGINAL COLOR WITHOUT BURNING OR ABRASION.
G CLEAN ALL STONE THAT IS TO REMAIN & LET WEATHER FOR TWO WEEKS BEFORE ANY REPLACEMENT OR PATCHING IS TO OCCUR - REPLACEMENT STONE & PATCHED AREAS TO MATCH EXIST 'CLEANED' COLOR
H. 100% OF MORTAR JOINTS TO BE VISUALLY INSPECTED. ALL MORTAR JOINTS DETERIORATED IN EXCESS OF 3/8 INCH BEYOND FACE OF MASONRY/STONE UNIT, OR EVIDENCING UNSOUNDNESS OF CRACKING WHETHER STRUCTURAL OR OTHERWISE SHALL BE REMOVED TO A DEPTH OF 1/2" MINIMUM. WRITTEN APPROVAL BY OWNER SHALL BE REQUIRED PRIOR TO COMMENCEMENT OF REPAIR BY SATISFACTORY SUBMISSION OF MOCK-UP OF PROPOSED MORTAR JOINT.
I. NEW MORTAR APPLIED TO ALL OPEN JOINTS SHALL BE OF NO GREATER STRENGTH THAN ORIGINAL MORTAR OR MASONRY UNITS. MORTAR COLOR, TEXTURE, CONSISTENCY AND JOINT PROFILE WILL MATCH EXISTING AS CLOSE AS POSSIBLE.
J APPLY NEW, TWO COMPONENT URETHANE SEALANT AT ALL JOINTS WHERE DISSIMILAR MATERIALS MEET, AND ALL SKYWARD FACING JOINTS. BACKER ROD TO BE INSTALLED IN OPEN JOINT PRIOR TO SEALANT APPLICATION.
K. NO ACCELERATORS OR OTHER ADMIXTURES SHALL BE USED WITHOUT PRIOR WRITTEN OWNER APPROVAL. ENCLOSURES AND HEAT SUFFICIENT TO PROTECT MORTAR FROM FREEZING PRIOR TO SET SHALL BE THE SOLE RESPONSIBILITY OF SUBCONTRACTOR.
L. REPLACE/RESET LOOSE MASONRY UNITS AND REPOINT DAMAGED MORTAR JOINTS AS REQUIRED. IF NECESSARY, RECOMMEND FURTHER REHABILITATION TO ENSURE STABILITY OF EXTERIOR WALL AND PARAPET CONSTRUCTION. SEE MASONRY RESTORATION SPECIFICATIONS FOR DETAILS ON APPROVED RESTORATION PROCEDURES, PRODUCTS, AND MANUFACTURERS. ALL MASONRY RESTORATION WORK SHALL MEET THE SECRETARY OF INTERIOR STANDARDS FOR REHABILITATION AS WELL AS ALL APPLICABLE NATIONAL PARK SERVICE TECHNICAL BRIEFS.
M. ALL MASONRY/ STONE UNIT SHALL BE REPLACED WITH OWNER APPROVED MATERIAL WHEREIN SPALLING OR OTHER DETERIORATION ELIMINATED MORE THAN 5% OF THE MASONRY/ STONE UNIT (MEASURED BY ORIGINAL BRICK OR STONE FACE AREA).

CONSTRUCTION KEYNOTES

204 DOOR
208 COPING - SEE ROOF PLAN
209 EXISTING STONE COPING - SEE ROOF PLAN
212 EXTERIOR STAIR
213 AWNING - OWNER FURNISHED
214 SCUPPER - SEE ROOF PLAN; EXISTING OVERFLOW LOCATION
217 BLADE SIGN -
218 BUILDING DIRECTORY
220 BOLLARD
224 EXTERIOR LIGHT
236 BRICK INFILL FLUSH WITH EXISTING MASONRY INDICATED BY HATCH
237 BRICK INFILL HELD BACK FROM HISTORIC MASONRY OPENING 1" MINIMUM. INDICATED BY HATCH
238 BRICK INFILL 2 HR RATED, HELD BACK FROM HISTORIC MASONRY OPENING 1" MINIMUM, INDICATED BY HATCH
239 PROTECTED OPENING, REFER TO LIFE SAFETY PLANS, WINDOW SCHEDULE, AND SPECIFICATIONS
240 CONCRETE SILL TYP, REFER TO STRUCT FOR DETAIL
241 OVERHEAD DOOR
242 HISTORIC STEEL BUMPER
243 VECHICLE DRIVE THROUGH, OPEN TO BEYOND
244 TRASH CHUTE EXHAUST
245 EXISTING WATER TOWER, PNT-##
246 INFILL HISTORIC OVERFLOW
247 VECHICLE GATE - MANUALLY OPERATED
248 MAN GATE - MANUALLY OPERATED
249 CARD READER

EXTERIOR ELEVATION MATERIAL LEGEND

CONC-1	CONCRETE - GRAY
BRK-1	BRICK - EXISTING
BRK-2	ORANGE BRICK - EXISTING

0 2' 4' 8' 16'
SCALE: 3/32" = 1'-0"

PROJECT NORTH
TRUE NORTH

Architect
KraemerDesignGroup
1420 Broadway | Detroit MI 48226 | p313 965 3399 | f313 965 3555
www.thekraemeredge.com

Consultant
THE PLATFORM
3011 WEST GRAND BLVD,
SUITE 2300
DETROIT, MICHIGAN

Owner
THE PIQUETTE
411 PIQUETTE
DETROIT, MICHIGAN

Project

PRELIMINARY NOT FOR CONSTRUCTION

Seal

THIS DOCUMENT AND THE IDEAS AND DESIGNS INCORPORATED HEREIN, AS AN INSTRUMENT OF PROFESSIONAL SERVICE ARE THE PROPERTY OF KRAEMER DESIGN GROUP, LLC AND ARE NOT TO BE USED IN WHOLE OR IN PART FOR ANY REASON WITHOUT THE WRITTEN AUTHORIZATION OF KRAEMER DESIGN GROUP, LLC.

©COPYRIGHT 2019 KRAEMER DESIGN GROUP, LLC

Revision	Date
SPR AND SLU SUBMISSIONS	02-21-22
ARCH DESIGN DEVELOPMENT	01-31-22
PROGRESS PRINT	12-15-21
SCOPE DOCUMENTS	10-02-20

Date	PERMIT DATE
Project Number	2020017

Sheet Title
EXTERIOR ELEVATIONS

Sheet Number
A202

30 x 42 | PLOTTED ON 2/18/2022 4:13:24 PM | C:\Users\theresa.schorr\Documents\2020017 411 Piquette KDG_01-ARCHv20_theresa.schorr@thekraemeredge.com.rvt