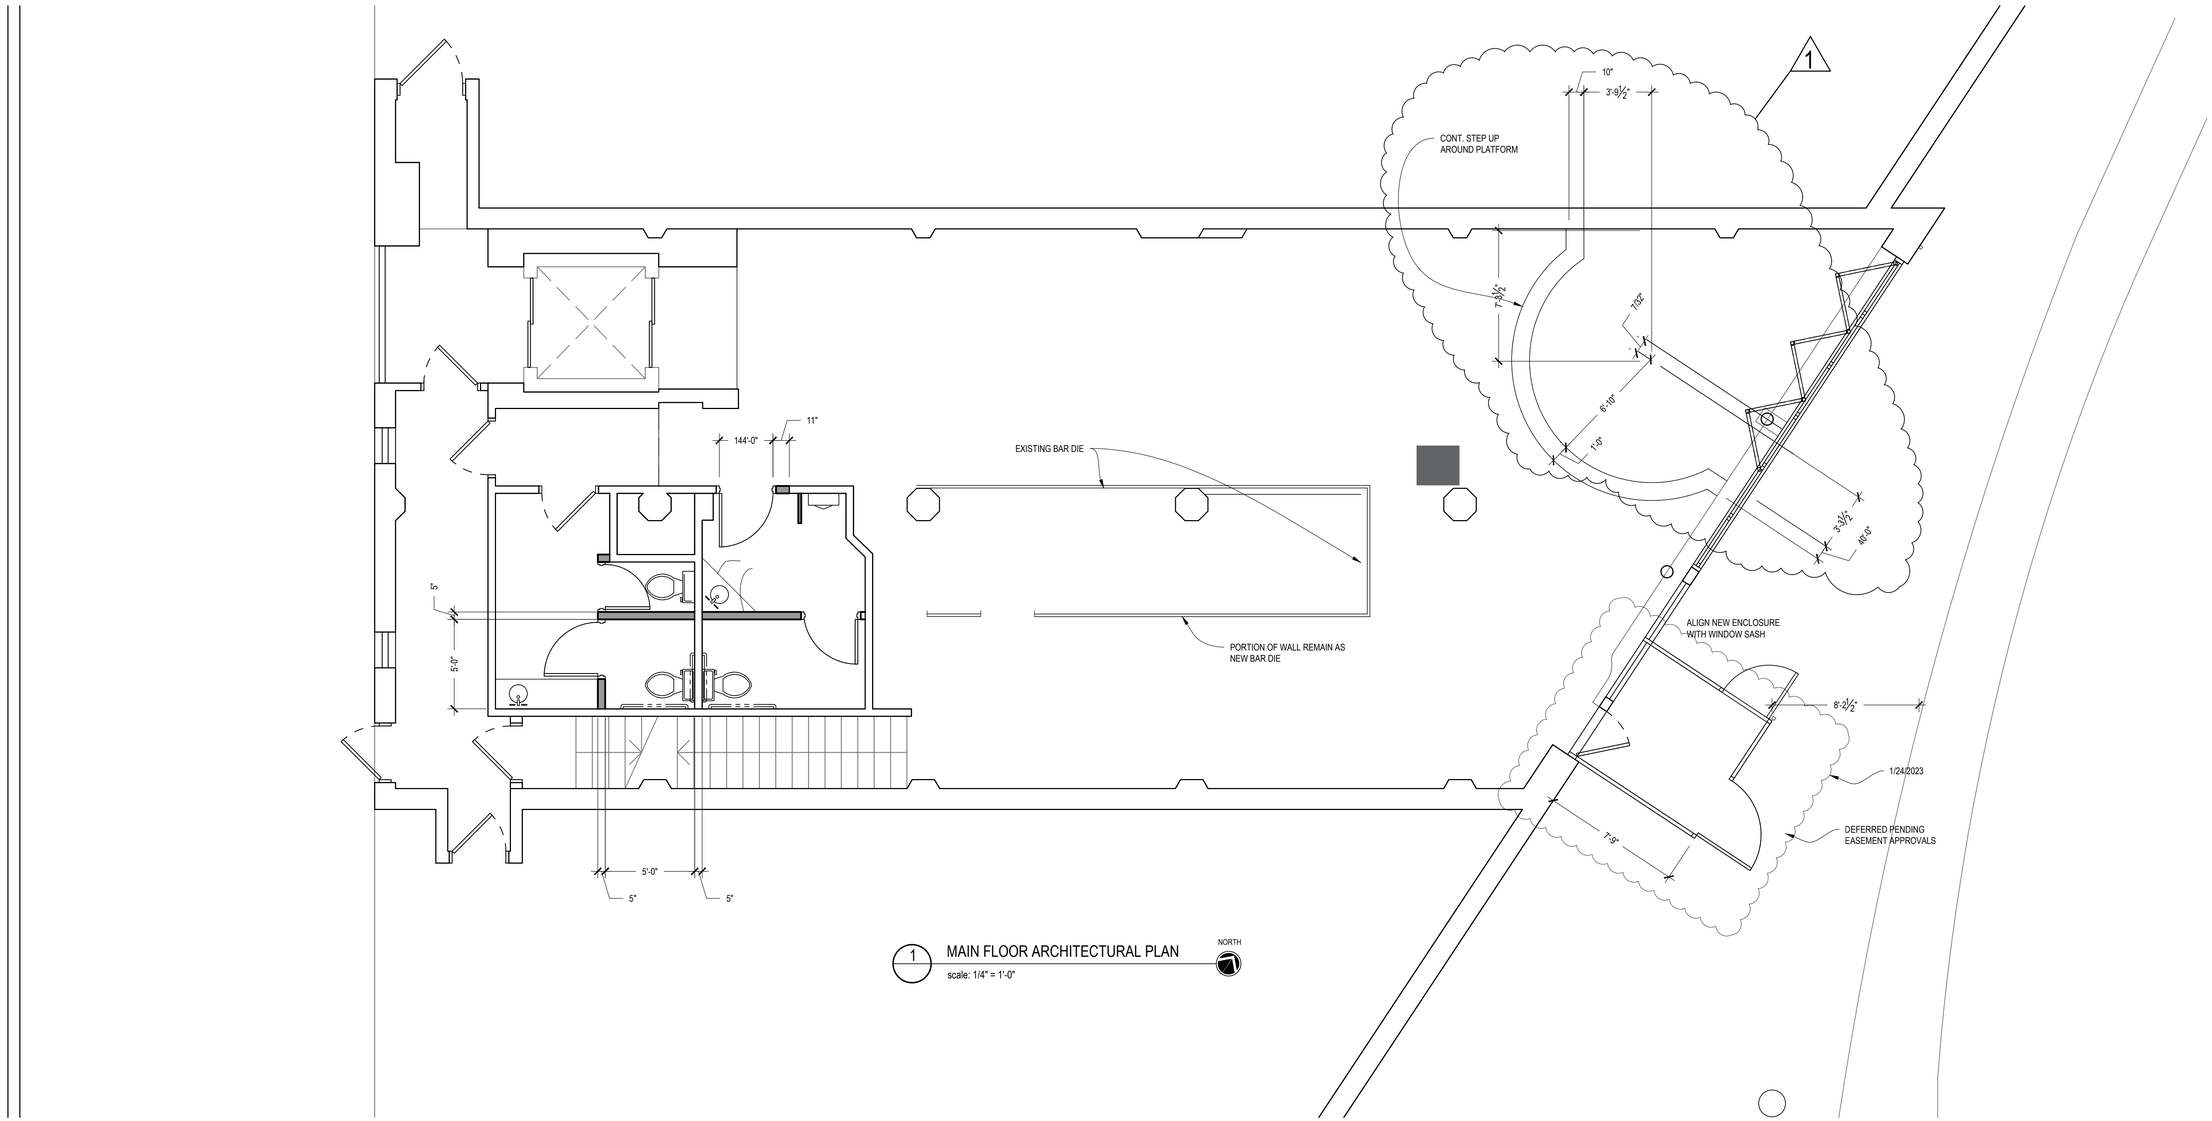


1 MAIN FLOOR ARCHITECTURAL PLAN
scale: 1/4" = 1'-0"

NORTH

RONANDROMAN
architects et al.
275 E. Frank St. Birmingham MI 48009
o | 248.723.5790 f | 248.723.5795

Project:

1427 RANDOLPH STREET
DETROIT, MI 48226

Seal:

Issue Date:

| | |
|---|---|
| PERMIT | 2/18/2022 |
| REVISION | 6/29/2022 |
| REVISION | 1/24/2023 |

Sheet Title:

MAIN FLOOR
ARCHITECTURAL
PLAN

Sheet Number:

A101