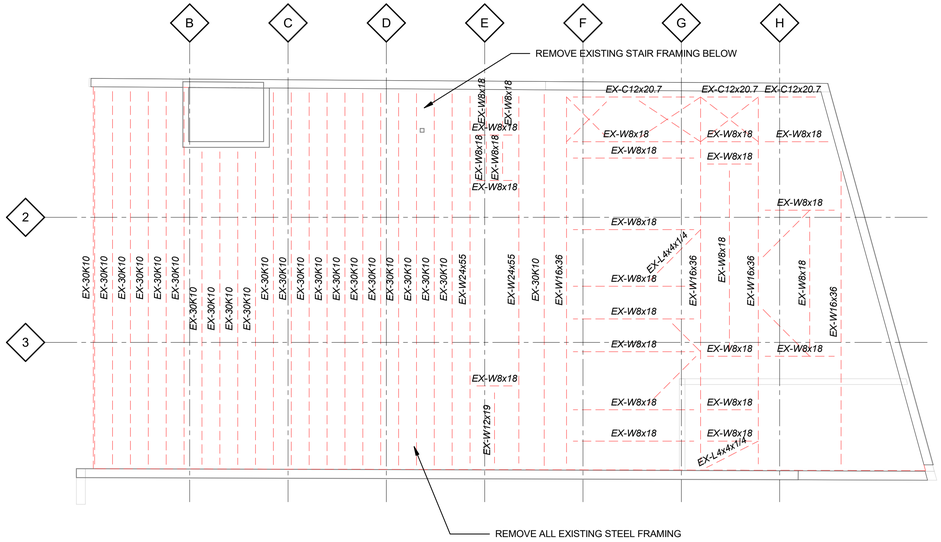

NORTH

ELEVATED ROOF DEMOLITION PLAN

SCALE: 1/8" = 1'-0"

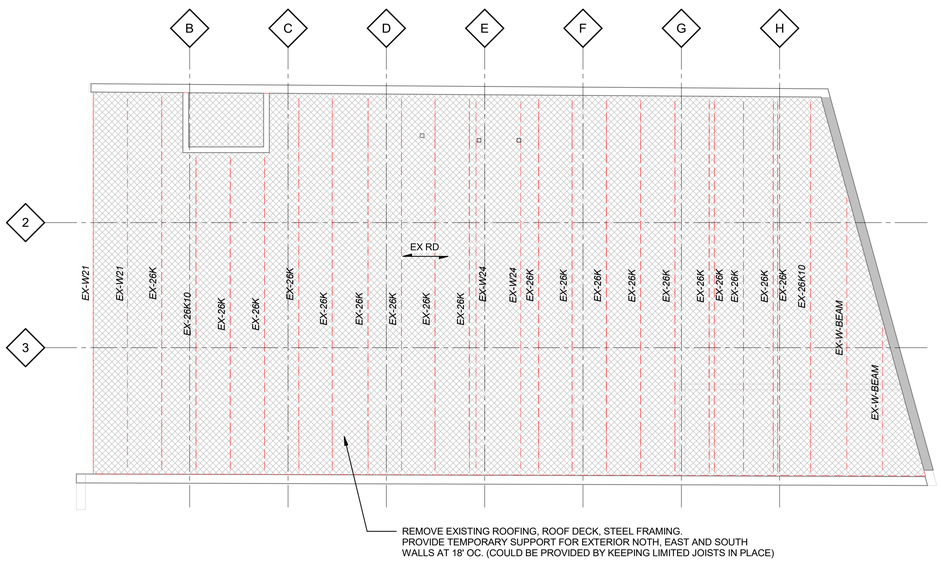

NORTH

ROOF FRAMING DEMOLITION PLAN

SCALE: 1/8" = 1'-0"

MCINTOSH ARCHITECTURE
PORIS ASSOCIATES
INTERIORS
PLANNING

36801 Woodward Avenue
Suite 200
Birmingham, Michigan 48009
T - (248) 258-9346
F - (248) 258-0967
E - mp@mcintoshporis.com

ISSUED FOR

DATE		
1	DEMOLITION PERMIT	02.17.23

PROJECT

1550 WOODWARD

1550 Woodward Avenue, Detroit, MI 48226

SHEET

ROOF FRAMING DEMO PLANS

STAMP

STATE OF MICHIGAN
MARC STEINHOBEL
ENGINEER
No. 6201051104
LICENSED PROFESSIONAL ENGINEER

SCALE

1/8" = 1'-0"

PROJECT NUMBER

2216

SHEET NUMBER

SD-101

RESURGET ENGINEERING
28 W ADAMS AVE, SUITE 1710
DETROIT, MI 48226
www.resurget.engineering
RE Project No.: 22147

© Mcintosh Poris Associates 2020