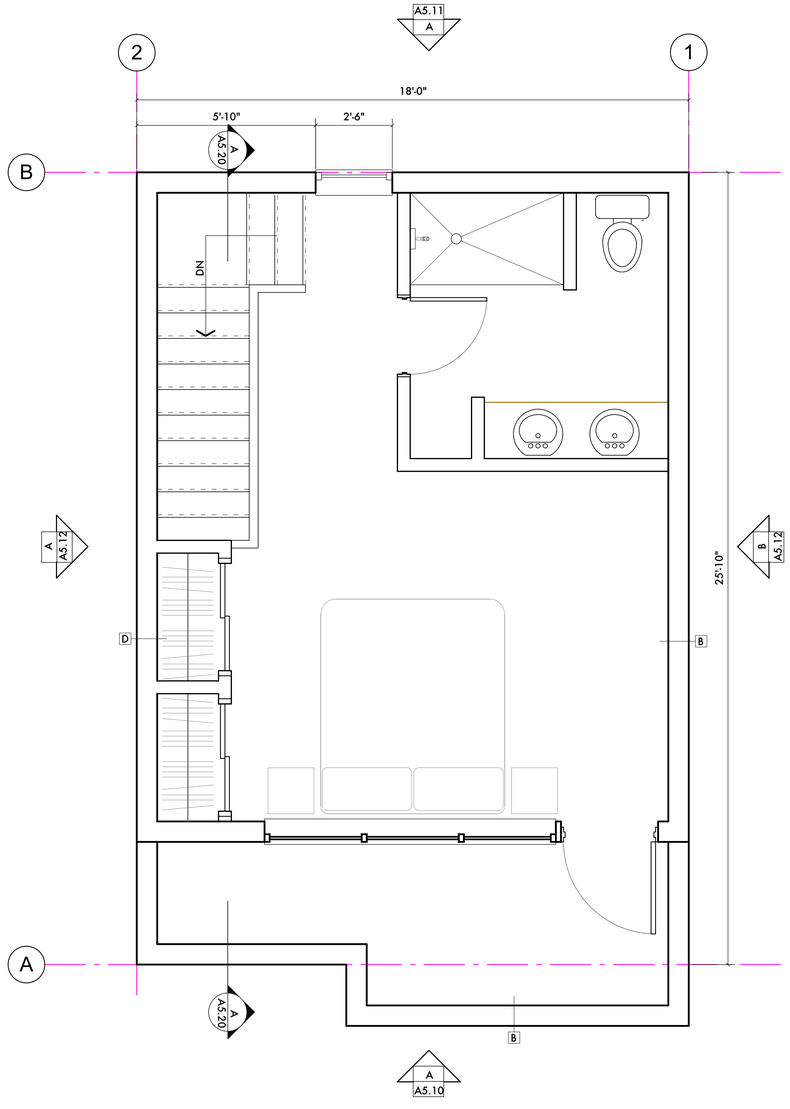

NORTH

2 THIRD FLOOR PLAN

SCALE: 1/2" = 1'-0"

0' 1' 2' 4' 8'

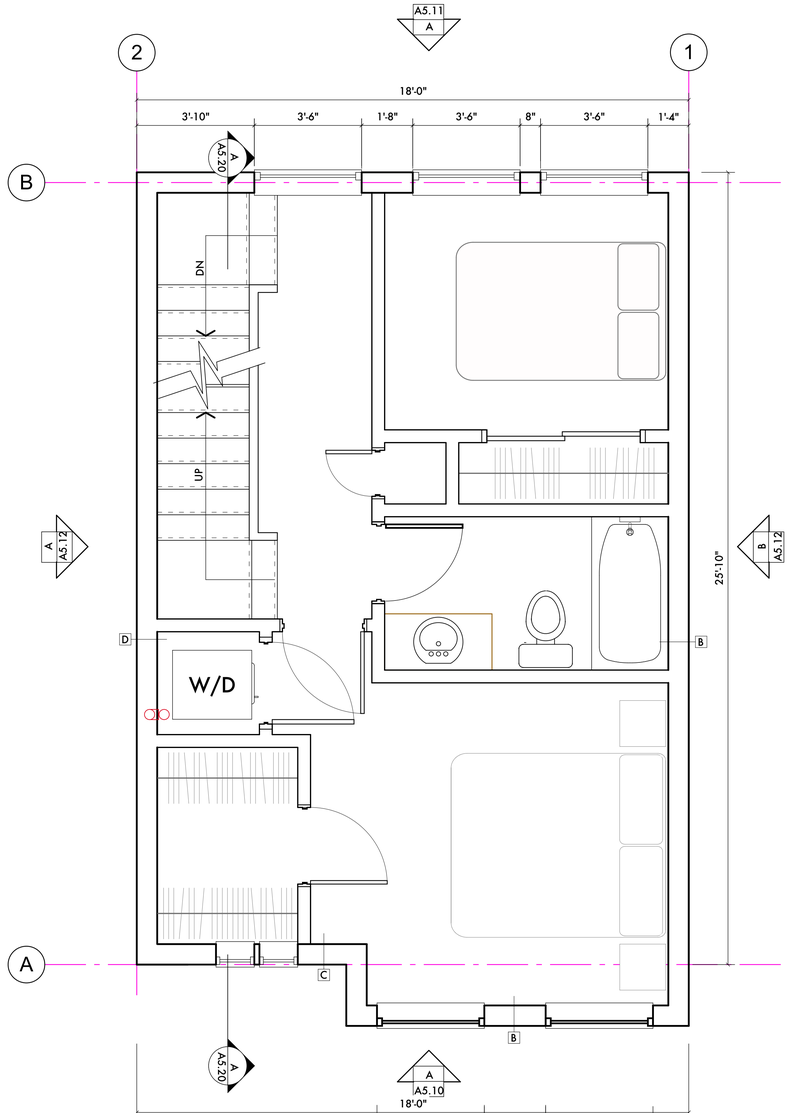

NORTH

1 SECOND FLOOR PLAN

SCALE: 1/2" = 1'-0"

0' 1' 2' 4' 8'

WALL CONSTRUCTION

A INTERIOR PARTITION
(1) LAYER 5/8", TYPE 'X' GYPSUM BOARD
2X4 WOOD STUD
(1) LAYER 5/8", TYPE 'X' GYPSUM BOARD

B UNIT EXTERIOR WALL - MASONRY

(1) LAYER 5/8", TYPE 'X' GYPSUM BOARD
2X4 WOOD STUD, ON ZIP-IT SHEATHING,
ON 1" AIRSPACE ON 4" FACE BRICK

C UNIT EXTERIOR WALL - SIDING

(1) LAYER 5/8", TYPE 'X' GYPSUM BOARD
2X4 WOOD STUD, ON ZIP-IT SHEATHING,
ON SIDING

D UNIT SEPARATION WALL

(1) LAYER 5/8", TYPE 'X' GYPSUM BOARD
2X4 WOOD STUD, ON FIRE RESISTANT
SHEATHING, ON 2 X 4 WOOD STUD ON
(1) LAYER 5/8" TYPE 'X' GYPSUM BOARD

KEYED NOTES:

1. 4 X 4 PRESSURE TREATED WOOD POST
2. 1 X 4 COMPOSITE LUMBER DECKING ON PRESSURE TREATED DECK STRUCTURE (SEE STRUCTURAL DRAWINGS FOR STRUCTURE INFORMATION) TREX, "SELECT", COLOR TBD
3. COMPOSITE LUMBER TOP RAIL, COLOR TO MATCH DECK BOARDS
4. COMPOSITE LUMBER TOP CAP AT EACH POST, COLOR TO MATCH DECK BOARDS

Date:	Issued For:
12/05/23	Historic Commission
11/07/23	Historic Commission

Five on 8th Townhomes

1364-1368 Labrosse
Detroit, Michigan 48226

studiozONE : DETROIT
architectural urban interior DESIGN
350 Madison Avenue
4th Floor
Detroit, Michigan 48226
studiozonedetroit.com
313 549 2790 [p]
jpb@ware-house.com

Project Number: 2023

Sheet Title:
FLOOR PLANS - MIDDLE UNITS

Sheet Number:
A3.12

© 2023 studiozONE, llc