KEYED NOTES:

1. REMOVE EXISTING PLYWOOD
2. REMOVE EXISTING WINDOW
3. REMOVE EXISTING DECORATIVE METAL STRUCTURE
4. EXISTING MECHANICAL SYSTEM PENETRATIONS TO REMAIN
5. REMOVE EXISTING APPLIED SIGN OVER BRICK MASONRY
6. REMOVE EXISTING METAL, FOLDING GATE
7. EXISTING ELECTRICAL SERVICE TO REMAIN
8. EXISTING EXHAUST HOOD AND DUCTWORK TO REMAIN
9. EXISTING WINDOW TO REMAIN
10. REMOVE EXISTING METAL SECURITY ENCLOSURE OVER WINDOW
11. EXISTING STEEL EXIT STAIRS TO REMAIN
12. EXISTING STEEL SECURITY STRUCTURE AT HVAC EQUIPMENT TO REMAIN

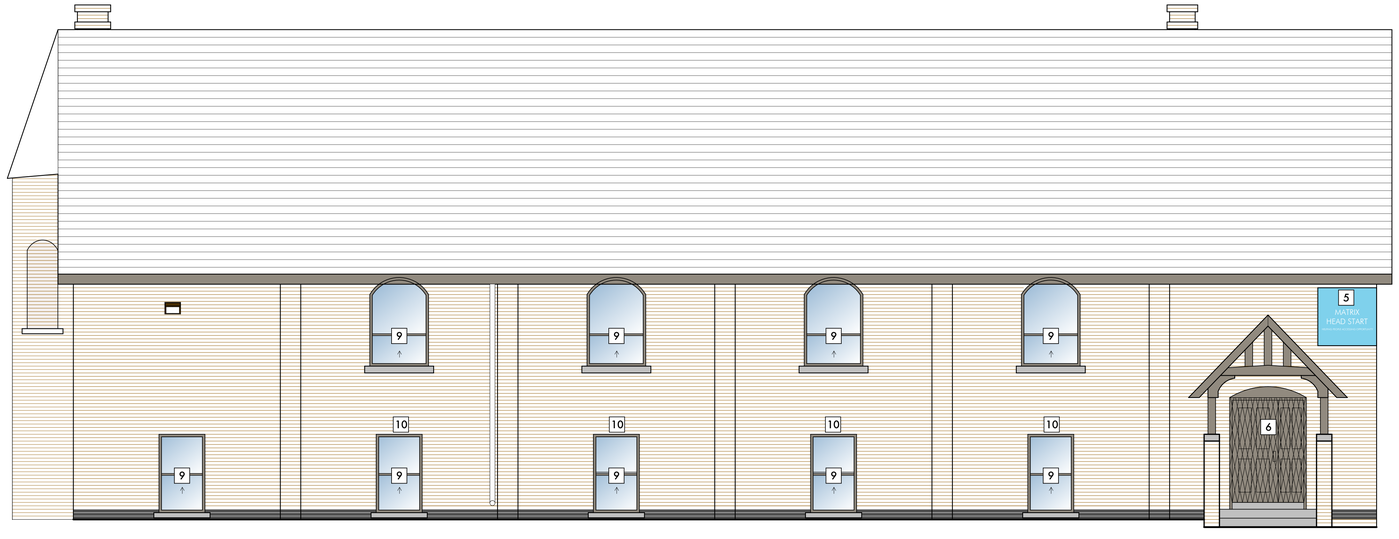

B EXISTING SOUTH ELEVATION
SCALE: 1/4" = 1'-0"

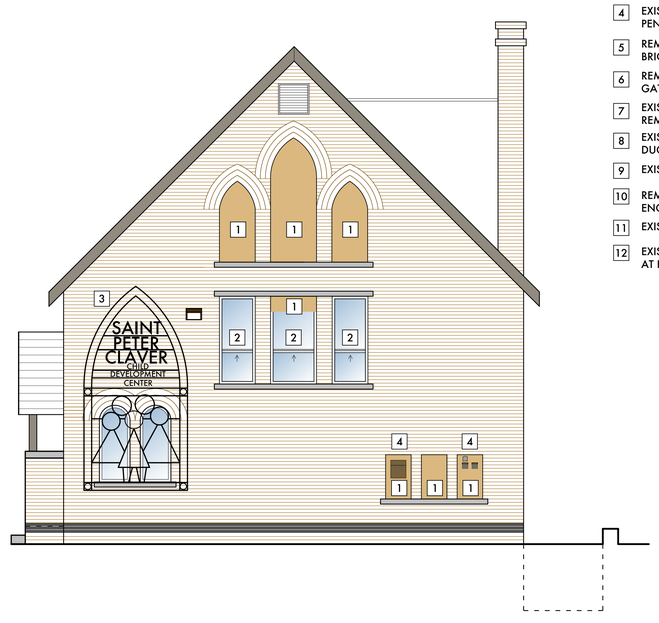

A EXISTING EAST ELEVATION
SCALE: 1/4" = 1'-0"

D EXISTING NORTH ELEVATION
SCALE: 1/4" = 1'-0"

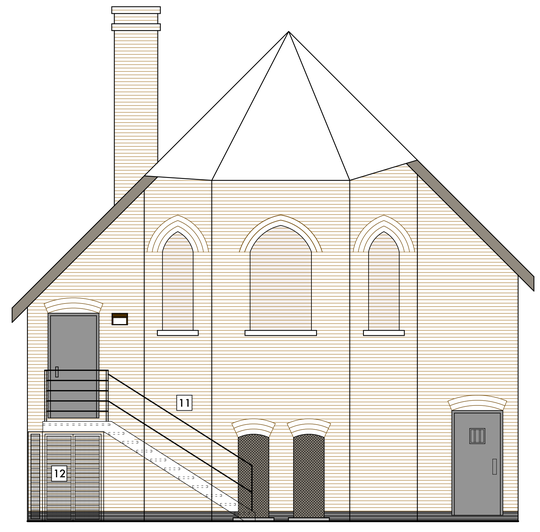

C EXISTING WEST ELEVATION
SCALE: 1/4" = 1'-0"

0' 2' 4' 8' 16'

STATE OF MICHIGAN
JOHN BIGGAR
ARCHITECT
No. 0301041902
LICENSED ARCHITECT

Date:	Issued For:
01/16/24	Historic Commission

Brush Park Community Center
450 Eliot
Detroit, Michigan 48201

studiozONE : DETROIT
architectural urban interior DESIGN
350 Madison Avenue
4th Floor
Detroit, Michigan 48226
studiozonedetroit.com
313 549 2790 (p)
jgb@ware-house.com

Project Number: 2022-07

Sheet Title:
EXISTING EXTERIOR ELEVATIONS

Sheet Number:
A5.00 (C)

© 2024 studiozONE, llc