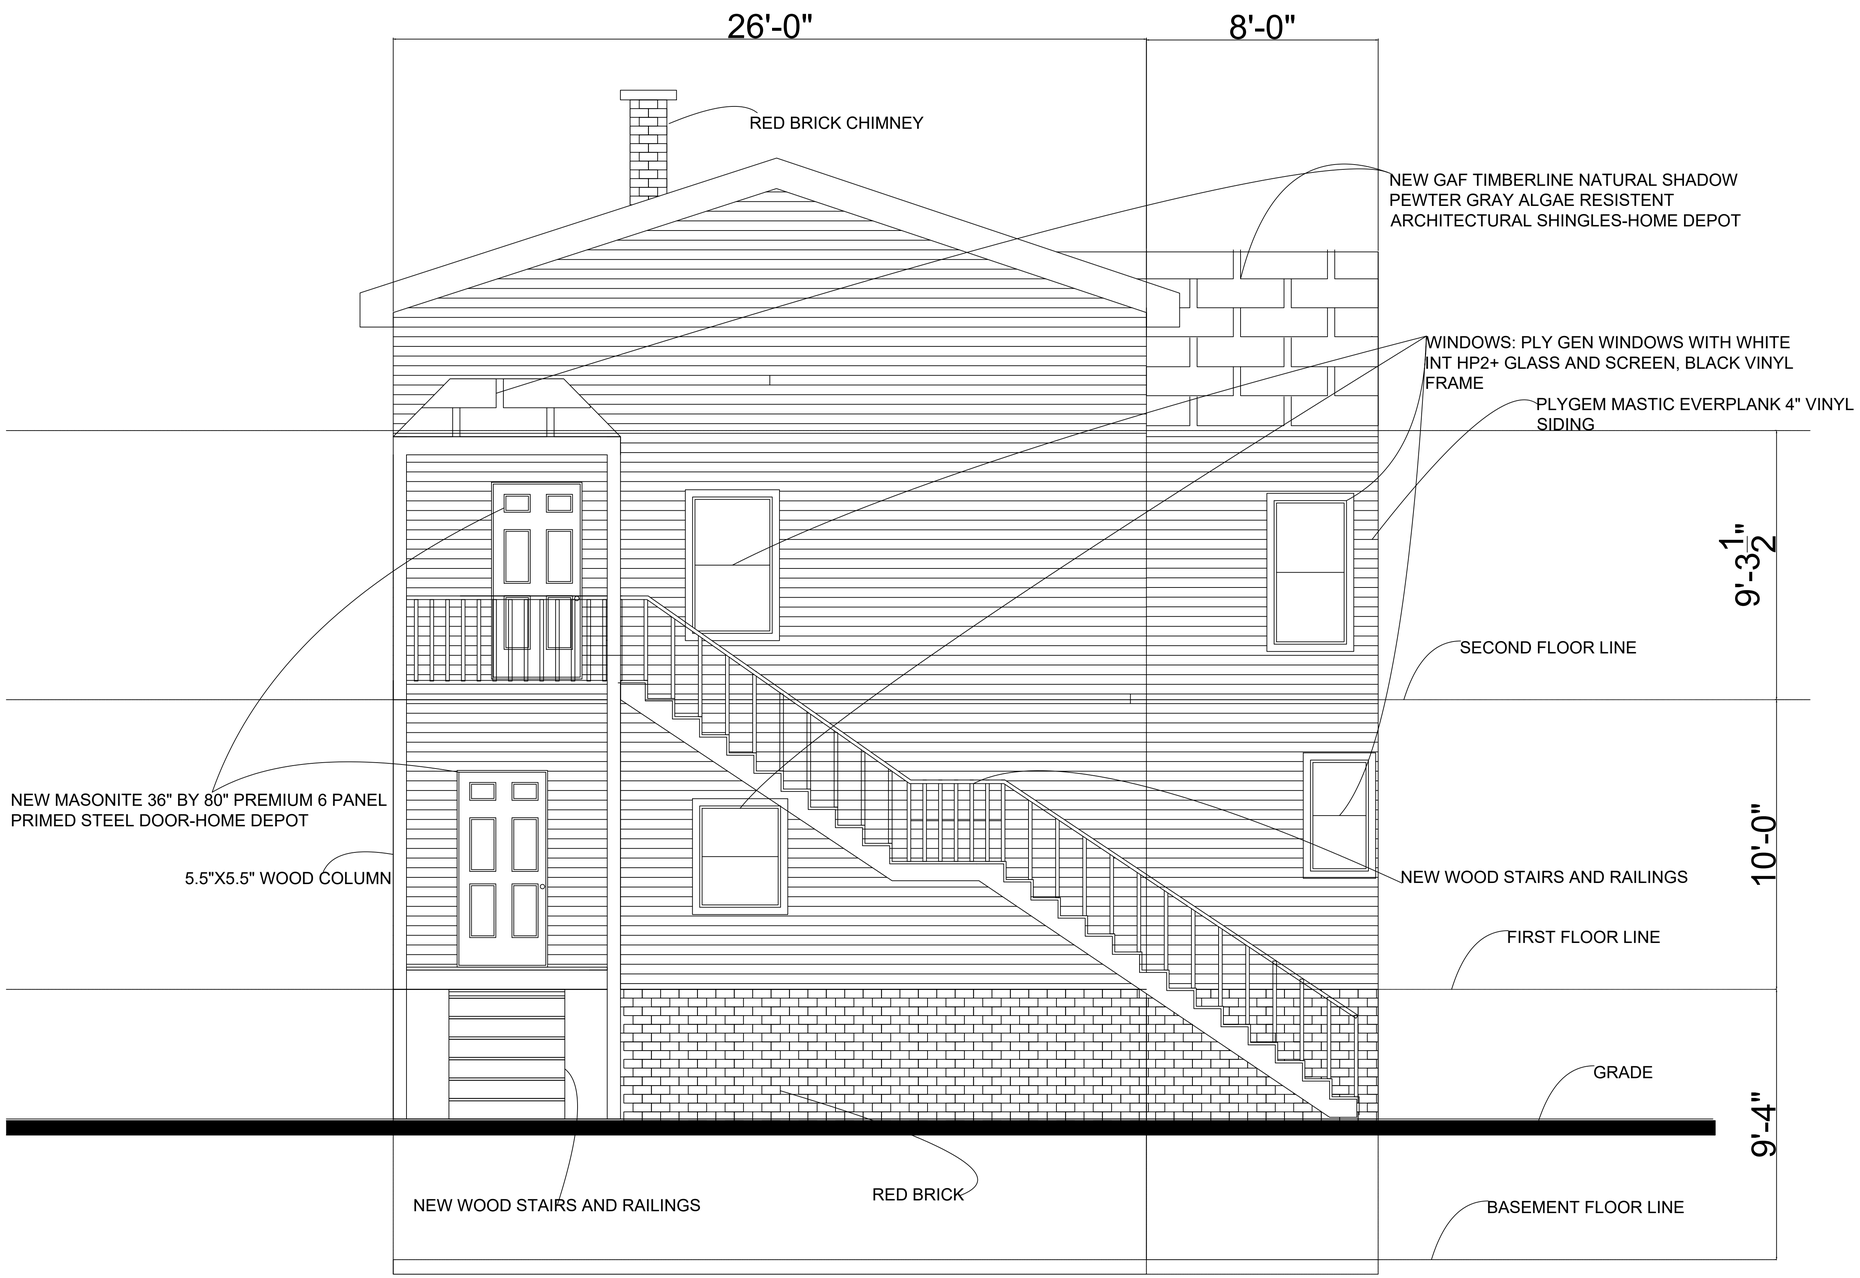

SOUTH ELEVATION

1180 VINEWOOD STREET, DETROIT MI 48216

SCALE: 1/4"=1'

Date

March 23, 2024

BAR Lines LLC
Consulting
Whitmore Lake, Michigan
Phone: 313-231-4911
e-Mail: *SBREI@JUNO.COM*