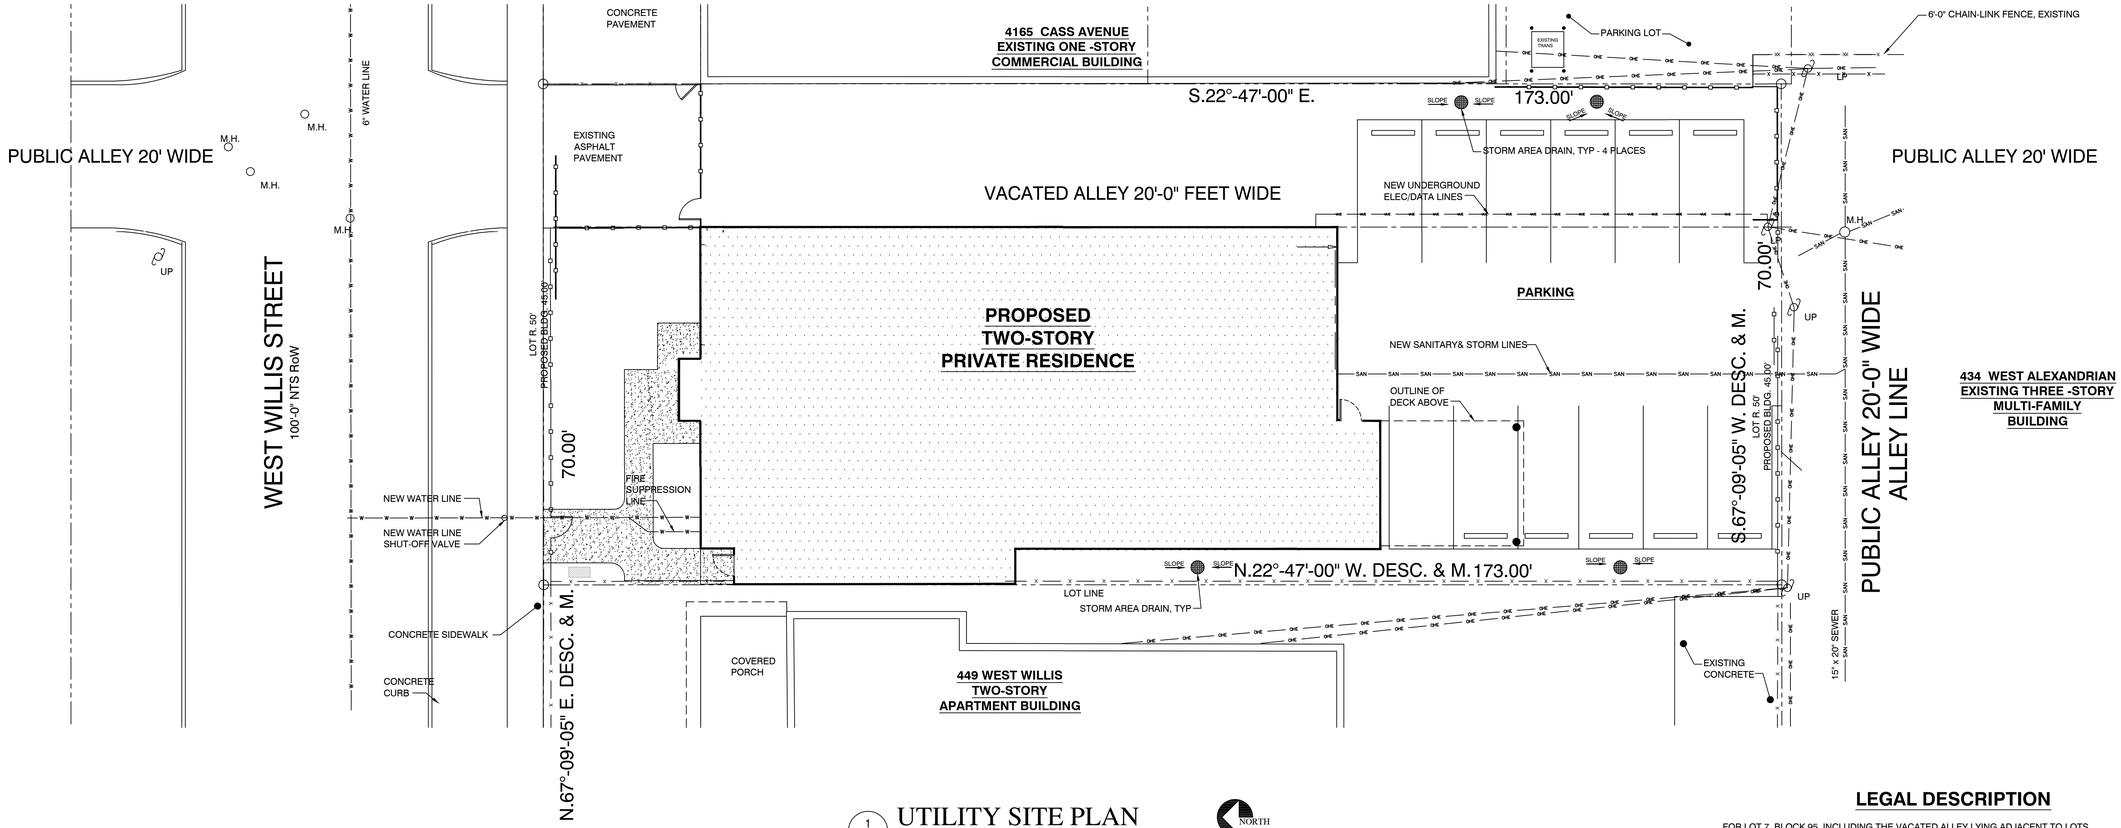

1 / U1.0 UTILITY SITE PLAN

SCALE: 1" = 10'-0"

NORTH

LEGAL DESCRIPTION

FOR LOT 7, BLOCK 95, INCLUDING THE VACATED ALLEY LYING ADJACENT TO LOTS 5,6,AND 7 AND PART OF LOT 4, BLOCK 95, OF THE "PLAT OF SUBDIVISION OF PART OF THE CASS FARM", (L.1, PLATS, P.175, 176 & 177, WAYNE COUNTY RECORDS), CITY OF DETROIT. WAYNE COUNTY, MICHIGAN

JANUARY, 22, 2020

PROPOSED APARTMENT BUILDING

441 WEST
WILLIS STREET
DETROIT,
MICHIGAN 48201

STEVEN C. FLUM, INC.
architecture•urban planning
3105 Holbrook Street, Hamtramck, MI 48212
VM: 313.831.2844 WEB: stevenflum.com

© SCF, inc. MARCH 2023

REV.	DESCRIPTION	DATE
	SITE PLAN REVIEW	04.08.2024
	HDC SUBMITTAL	04.15.2024
	HDC SUBMITTAL REVISION	05.21.2024

c:\FlumNew\1543...\Prop Site Pl.dwg

STATE OF MICHIGAN
STEVEN C. FLUM
ARCHITECT
LICENSED ARCHITECT

SHEET DESCRIPTION:
PROPOSED
SITE PLAN

DRAWN:	CHECKED: SCF
SCALE: 1" = 10'-0"	
DATE: 18 MARCH 2024	
JOB NO	SHEET NO
1622	U1.0