KERCHEVAL STREETSCAPE

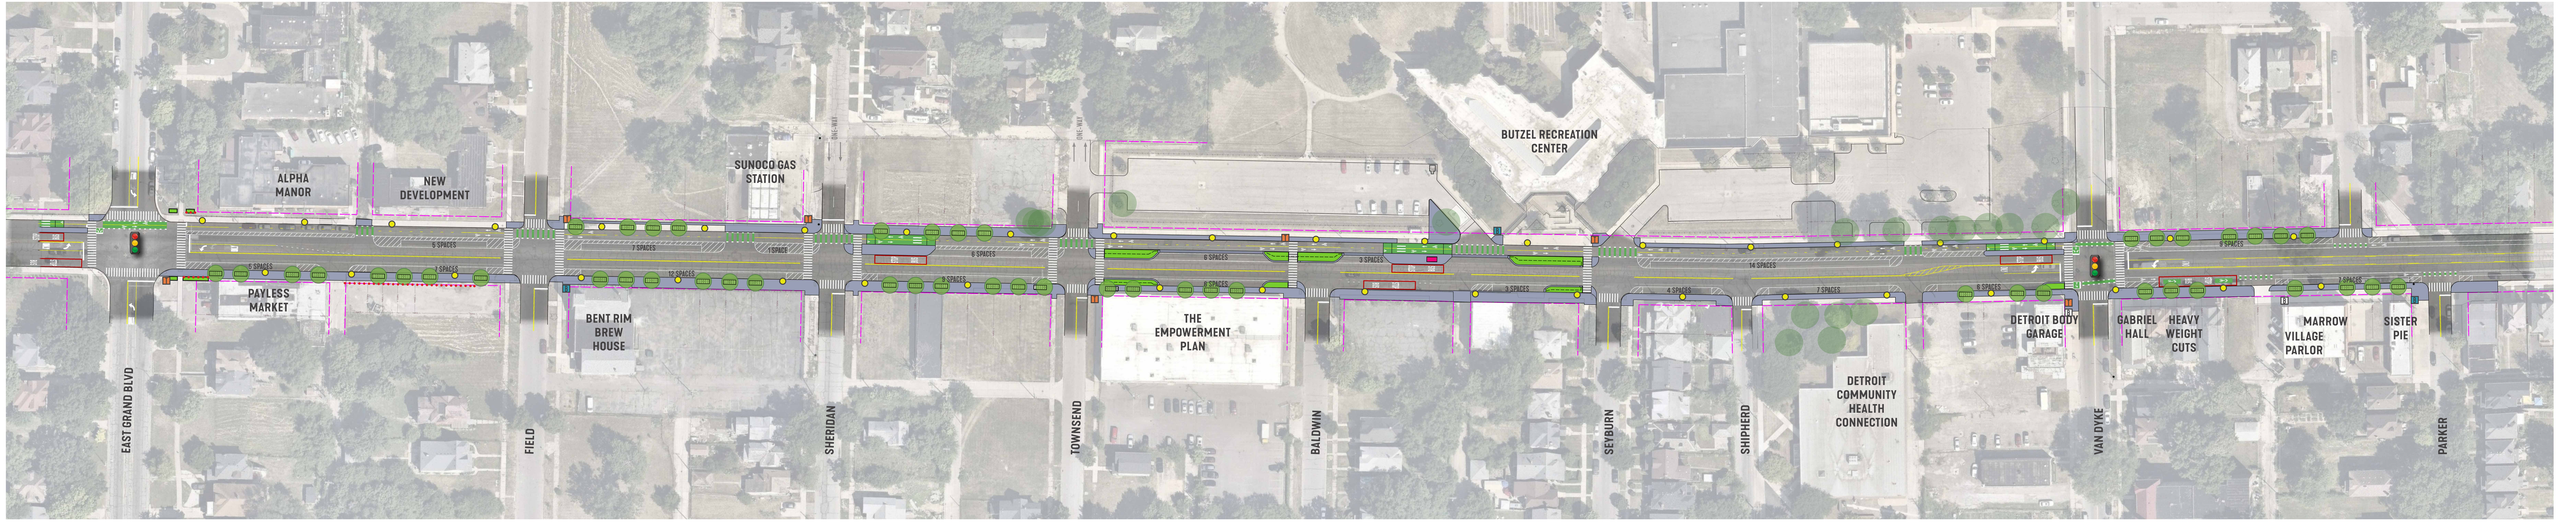

SITE PLAN [EAST GRAND BLVD TO PARKER ST]

KERCHEVAL SITE AMENITIES

- BIKE RACK
- EXISTING BIKE RACK
- TRASH RECEPTACLES
- STREETLIGHT
- DECORATIVE RAILING
- 5' X 12' BUS SHELTER AT BUTZEL REC CENTER
- STREET TREE
- EXISTING TRAFFIC SIGNAL

March 19, 2019

NORTH 0 10' 30' 60'

DLZ SMITHGROUP