KERCHEVAL STREETSCAPE

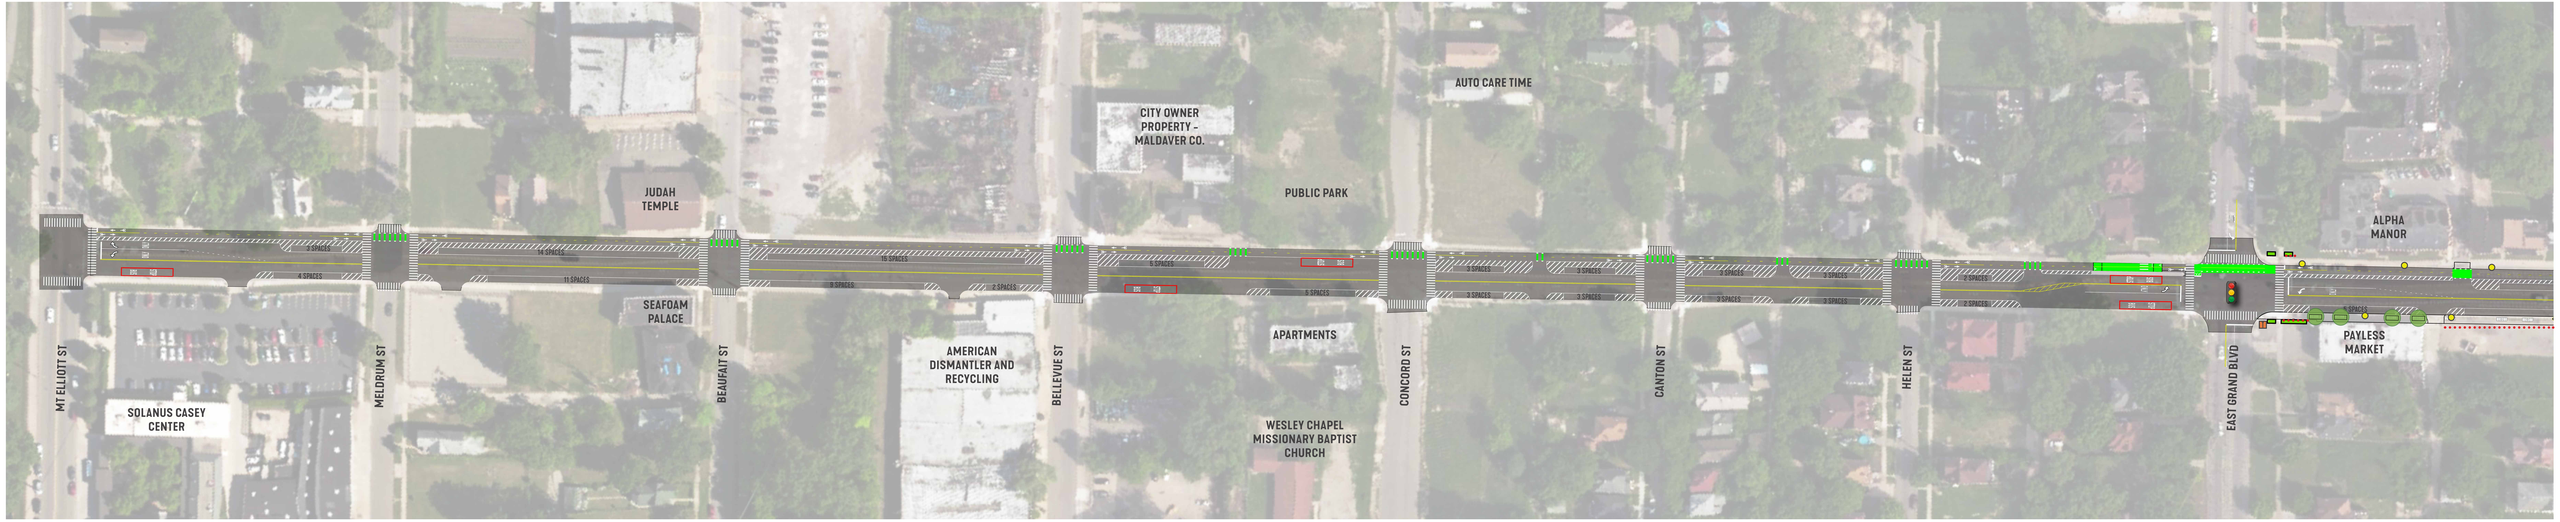

SITE PLAN [MT ELLIOT TO GRAND BLVD]

KERCHEVAL SITE AMENITIES

TRASH RECEPTACLES · STREETLIGHT · DECORATIVE RAILING · STREET TREE · EXISTING TRAFFIC SIGNAL

March 19, 2019

NORTH 0 15' 30' 60'

DLZ · SMITHGROUP