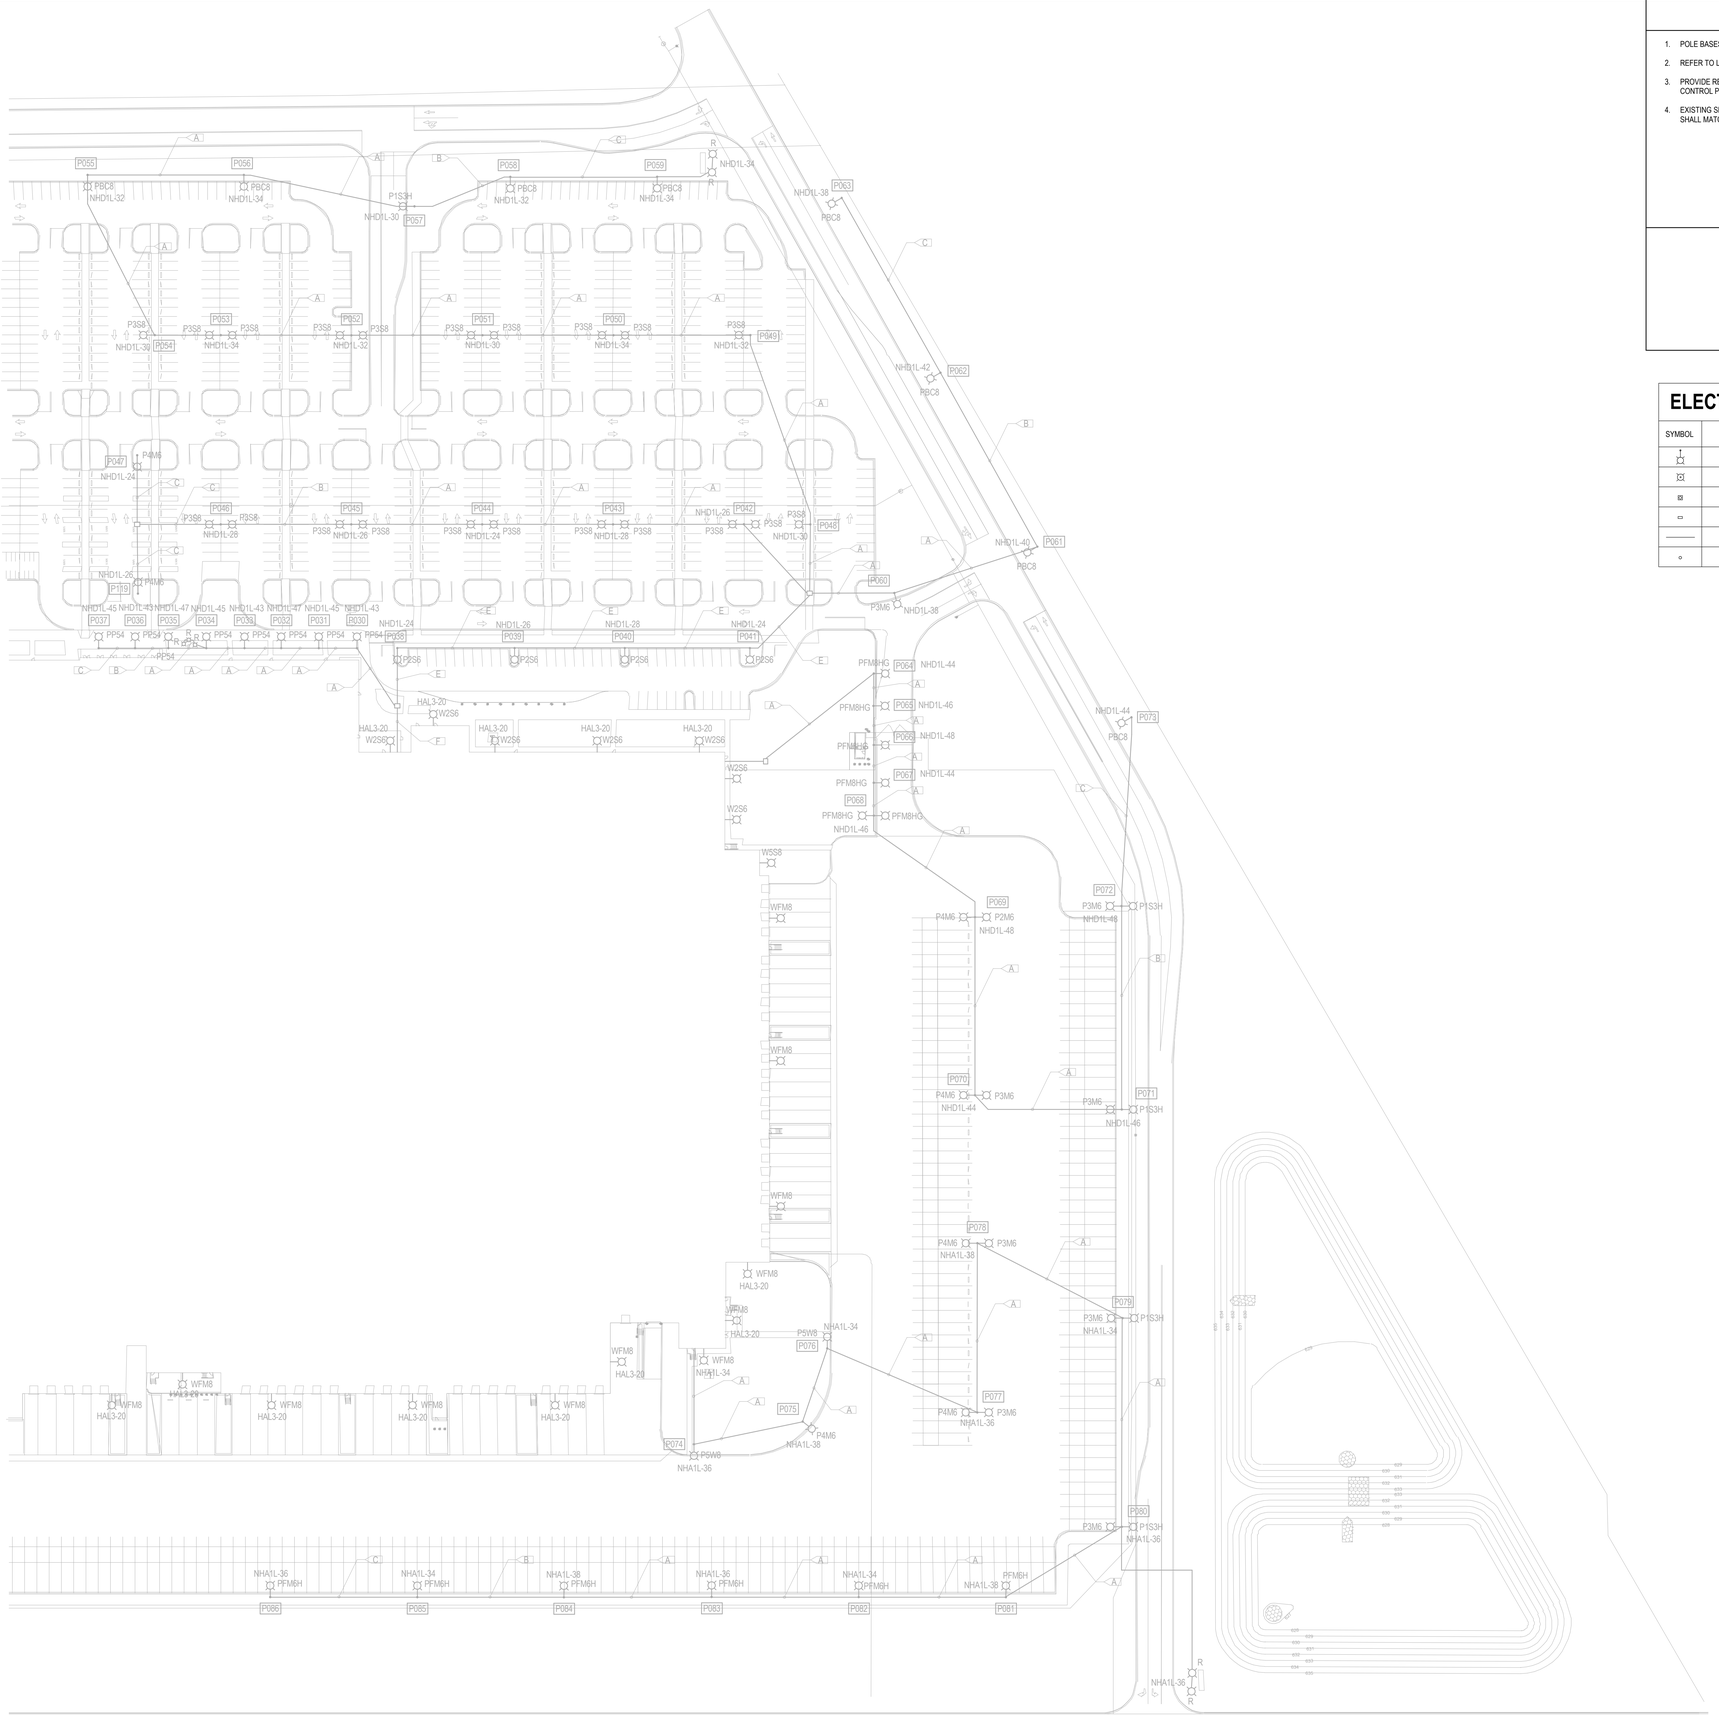

LIGHTING GENERAL NOTES

1. POLE BASES SHALL HAVE A 3' CLEARANCE TO ROADWAYS AND CAR PARKING WHEN INSTALLED BEHIND THE CURB, AND 12' CLEARANCE TO TRAILER PARKING.
2. REFER TO LIGHTING CONTROL SCHEDULE ON DWG. E680 FOR SEQUENCE OF OPERATION.
3. PROVIDE RELAY PANELS FOR CONTROL OF EXTERIOR LIGHTING. SEE DWG. E301A - E301F FOR RELAY PANEL LOCATIONS. COORDINATE LIGHT FIXTURE CONTROL PROGRAMMING WITH OWNER.
4. EXISTING SITE LIGHTING SHALL REMAIN. EXTEND EXISTING CIRCUITS AS REQUIRED TO NEAREST NEW LIGHTING PANELBOARD. CONDUIT AND WIRE SIZING SHALL MATCH EXISTING.

LIGHTING DRAWING NOTES

ELECTRICAL - SYMBOL LIST

SYMBOL	DESCRIPTION
	25' POLE MOUNTED LUMINAIRE
	8' POLE MOUNTED LUMINAIRE
	24"x24"x24" ELECTRICAL PULL BOX
	12"x24"x24" ELECTRICAL HAND HOLE
	UNDERGROUND CONDUIT AND WIRE
	BOLLARD

FEEDER SCHEDULE

FEEDER #	NO. OF CONDUITS	SIZE OF CONDUIT	NO. & SIZE OF CONDUCTORS IN EACH CONDUIT (U.O.N.)
A	1	1 1/4"	3#8 & 1#8N & 1#8G
B	1	1 1/4"	2#8 & 1#8N & 1#8G
C	1	1 1/4"	1#8 & 1#8N & 1#8G
D	1	2"	2 SETS OF 3#8 & 1#8N & 1#8G
E	1	2 1/2"	3 SETS OF 3#8 & 1#8N & 1#8G
F	1	3"	4 SETS OF 3#8 & 1#8N & 1#8G

1 E101B **ELECTRICAL SITE PLAN - LIGHTING EAST**
NOT TO SCALE

Stantec
Stantec Architecture and Engineering LLC
650 Smithfield Street Suite 2500
Pittsburgh, PA 15222-3900
Tel: (412) 394-7000 • www.stantec.com

The Contractor shall verify and be responsible for all dimensions. DO NOT scale the Drawings. Any errors or omissions shall be reported to Stantec without delay. Copyright reserved. The Copyright to all designs and drawings are the property of Stantec. Reproduction or use for any purpose other than that authorized by Stantec is forbidden.

Consultant

No.	Issued/Revision	Date
1	ISSUED FOR PERMIT	07/27/2020
2	ADDENDUM #1	09/11/2020

Permit/Seal

STATE OF MICHIGAN
JASON DECHECK
ENGINEER
No. 6201069420
LICENSED PROFESSIONAL ENGINEER

07/27/2020

Key Plan:

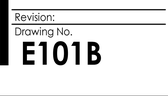

Client/Project
Hillwood Development Company, Inc.

PROJECT PANDA - FULFILLMENT CENTER

Project No.:218011567

Scale: As indicated

DATE: 06/28/20

Title
ELECTRICAL SITE PLAN - LIGHTING EAST

Revision:

Drawing No.
E101B

7/27/2020 2:58:53 PM

ORIGINAL SHEET - ARCH E1