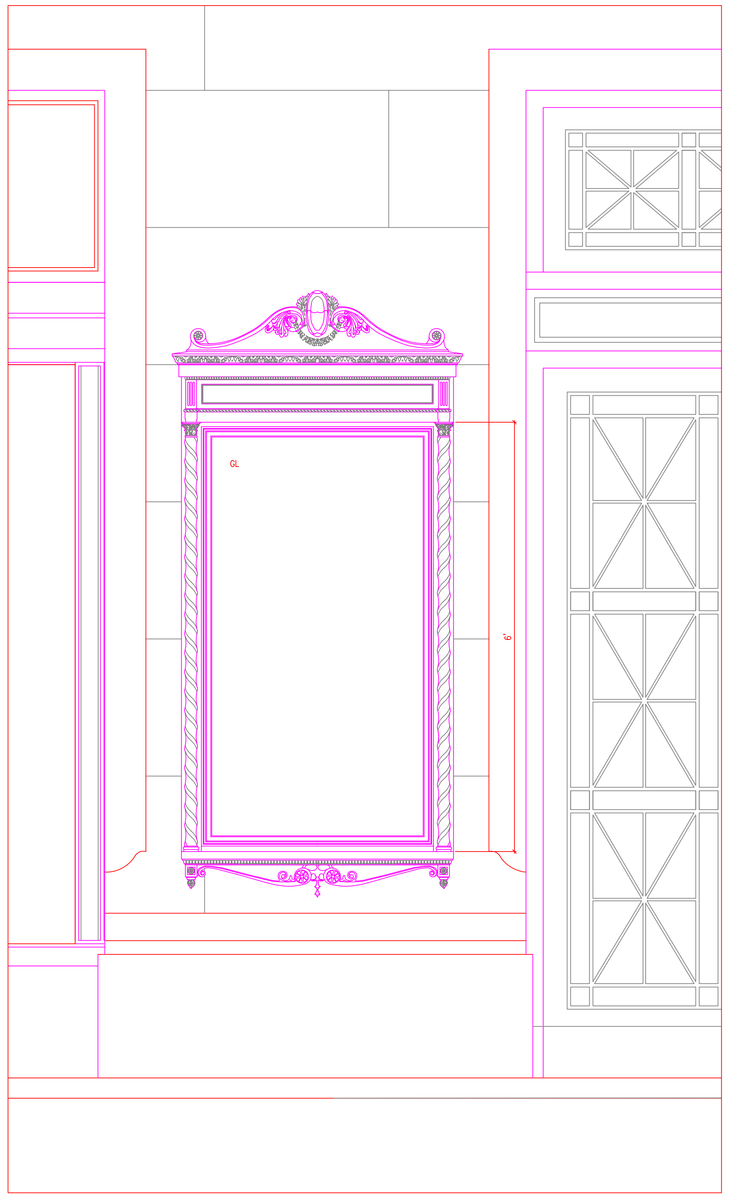

1 A802 — POSTER BOX ELEVATION
1" = 1'-0"

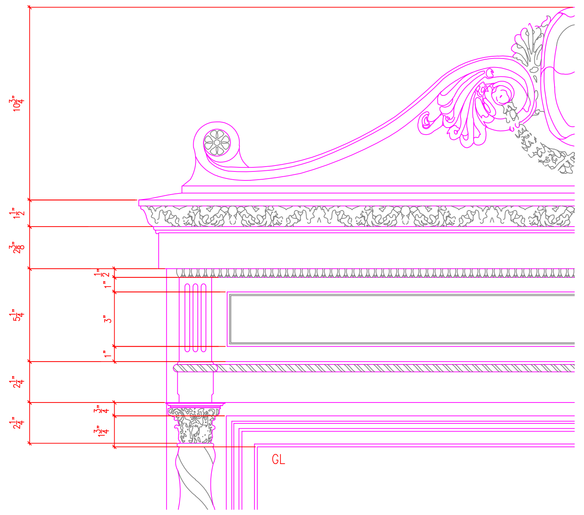

2 A802 — PART ELEV. POSTER BOX
3" = 1'-0"

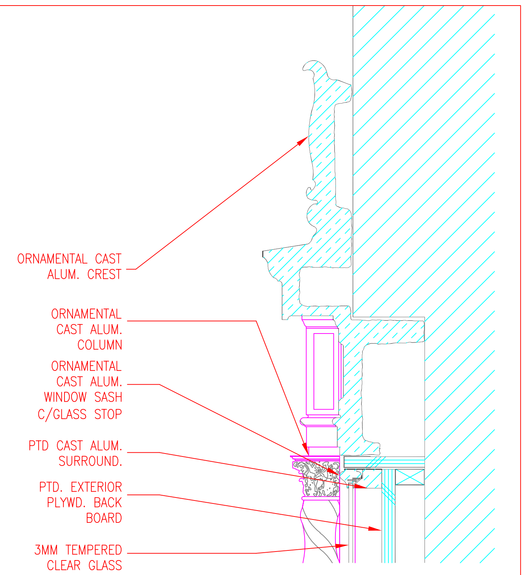

3 A802 — SECTION DETAIL POSTER BOX
3" = 1'-0"

4 A802

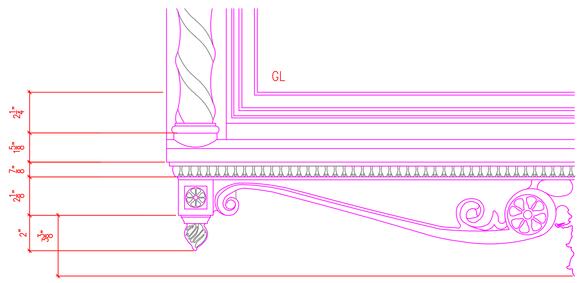

5 A802 — PART ELEV. PART PLAN POSTER BOX
3" = 1'-0"

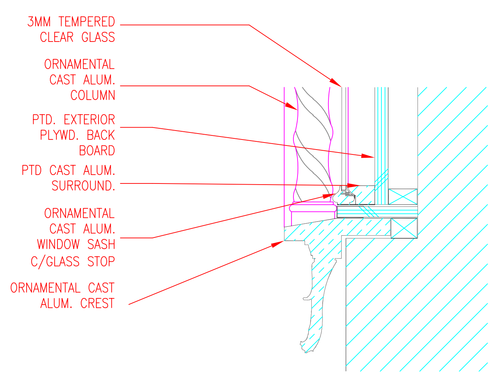

6 A802

7 A802

8 A802

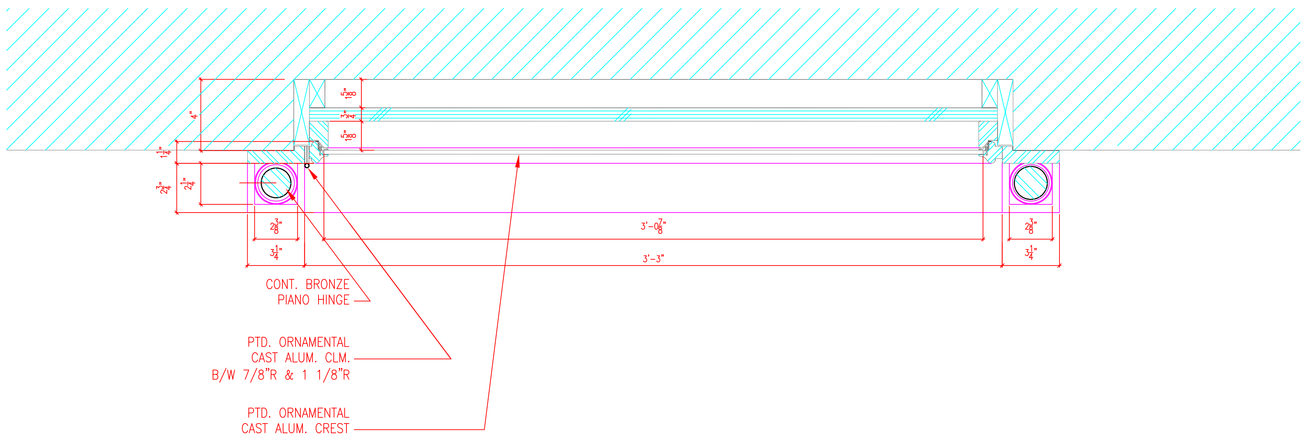

9 A802

11 A802

12 A802

13 A802

14 A802

15 A802

CONTRACTOR MUST CHECK & VERIFY ALL DIMENSIONS ON THE JOB.

DO NOT SCALE DRAWINGS.

ALL DRAWINGS, SPECIFICATIONS AND RELATED DOCUMENTS ARE THE COPYRIGHT PROPERTY OF THE ARCHITECT AND MUST BE RETURNED UPON REQUEST. REPRODUCTION OF DRAWINGS, SPECIFICATIONS AND RELATED DOCUMENTS IN PART OR IN WHOLE IS FORBIDDEN WITHOUT THE ARCHITECT'S WRITTEN PERMISSION.

THIS DRAWING IS NOT TO BE USED FOR CONSTRUCTION UNTIL SIGNED BY THE ARCHITECT.

Detroit Symphony Orchestra

Orchestra Hall Expansion Project

3663 Woodward Avenue, Suite 100
Detroit, Michigan

REVISIONS

No	Date	Revision

No	Date	Issued
5	12/05/03	POST CONSTRUCTION ISSUE
4	06/12/02	B.P.5 - ISSUED FOR CONSTRUCTION
3	09/18/01	B.P.3 - ISSUED FOR TENDER
2	08/07/01	B.P. 3 - ISSUED FOR REVIEW
1	07/13/01	ISSUED FOR BID PACKAGE 3

ISSUED

A.J. Diamond, Donald Schmitt and Company

Architecture and Planning

2 Berkeley Street
Toronto, Ontario M5A 2W3
Tel: (416) 862-8800
Fax: (416) 862-5508

Gunn Levine Associates
Local Architect

Yolles Partnership Inc.
Structural Engineers

CEL International
Mechanical & Electrical Engineers

Donnell Consultants Inc.
Cost Consultants

Jaffe Holden Scarborough
Acoustician

Schuler &Shook Inc.
Theatre Consultants

ORCHESTRA HALL
POSTER BOX DETAILS

Scale: AS INDICICATED
Project No.: 9915
Drawn By:
Checked By:
Date: JULY 13, 2001

A802