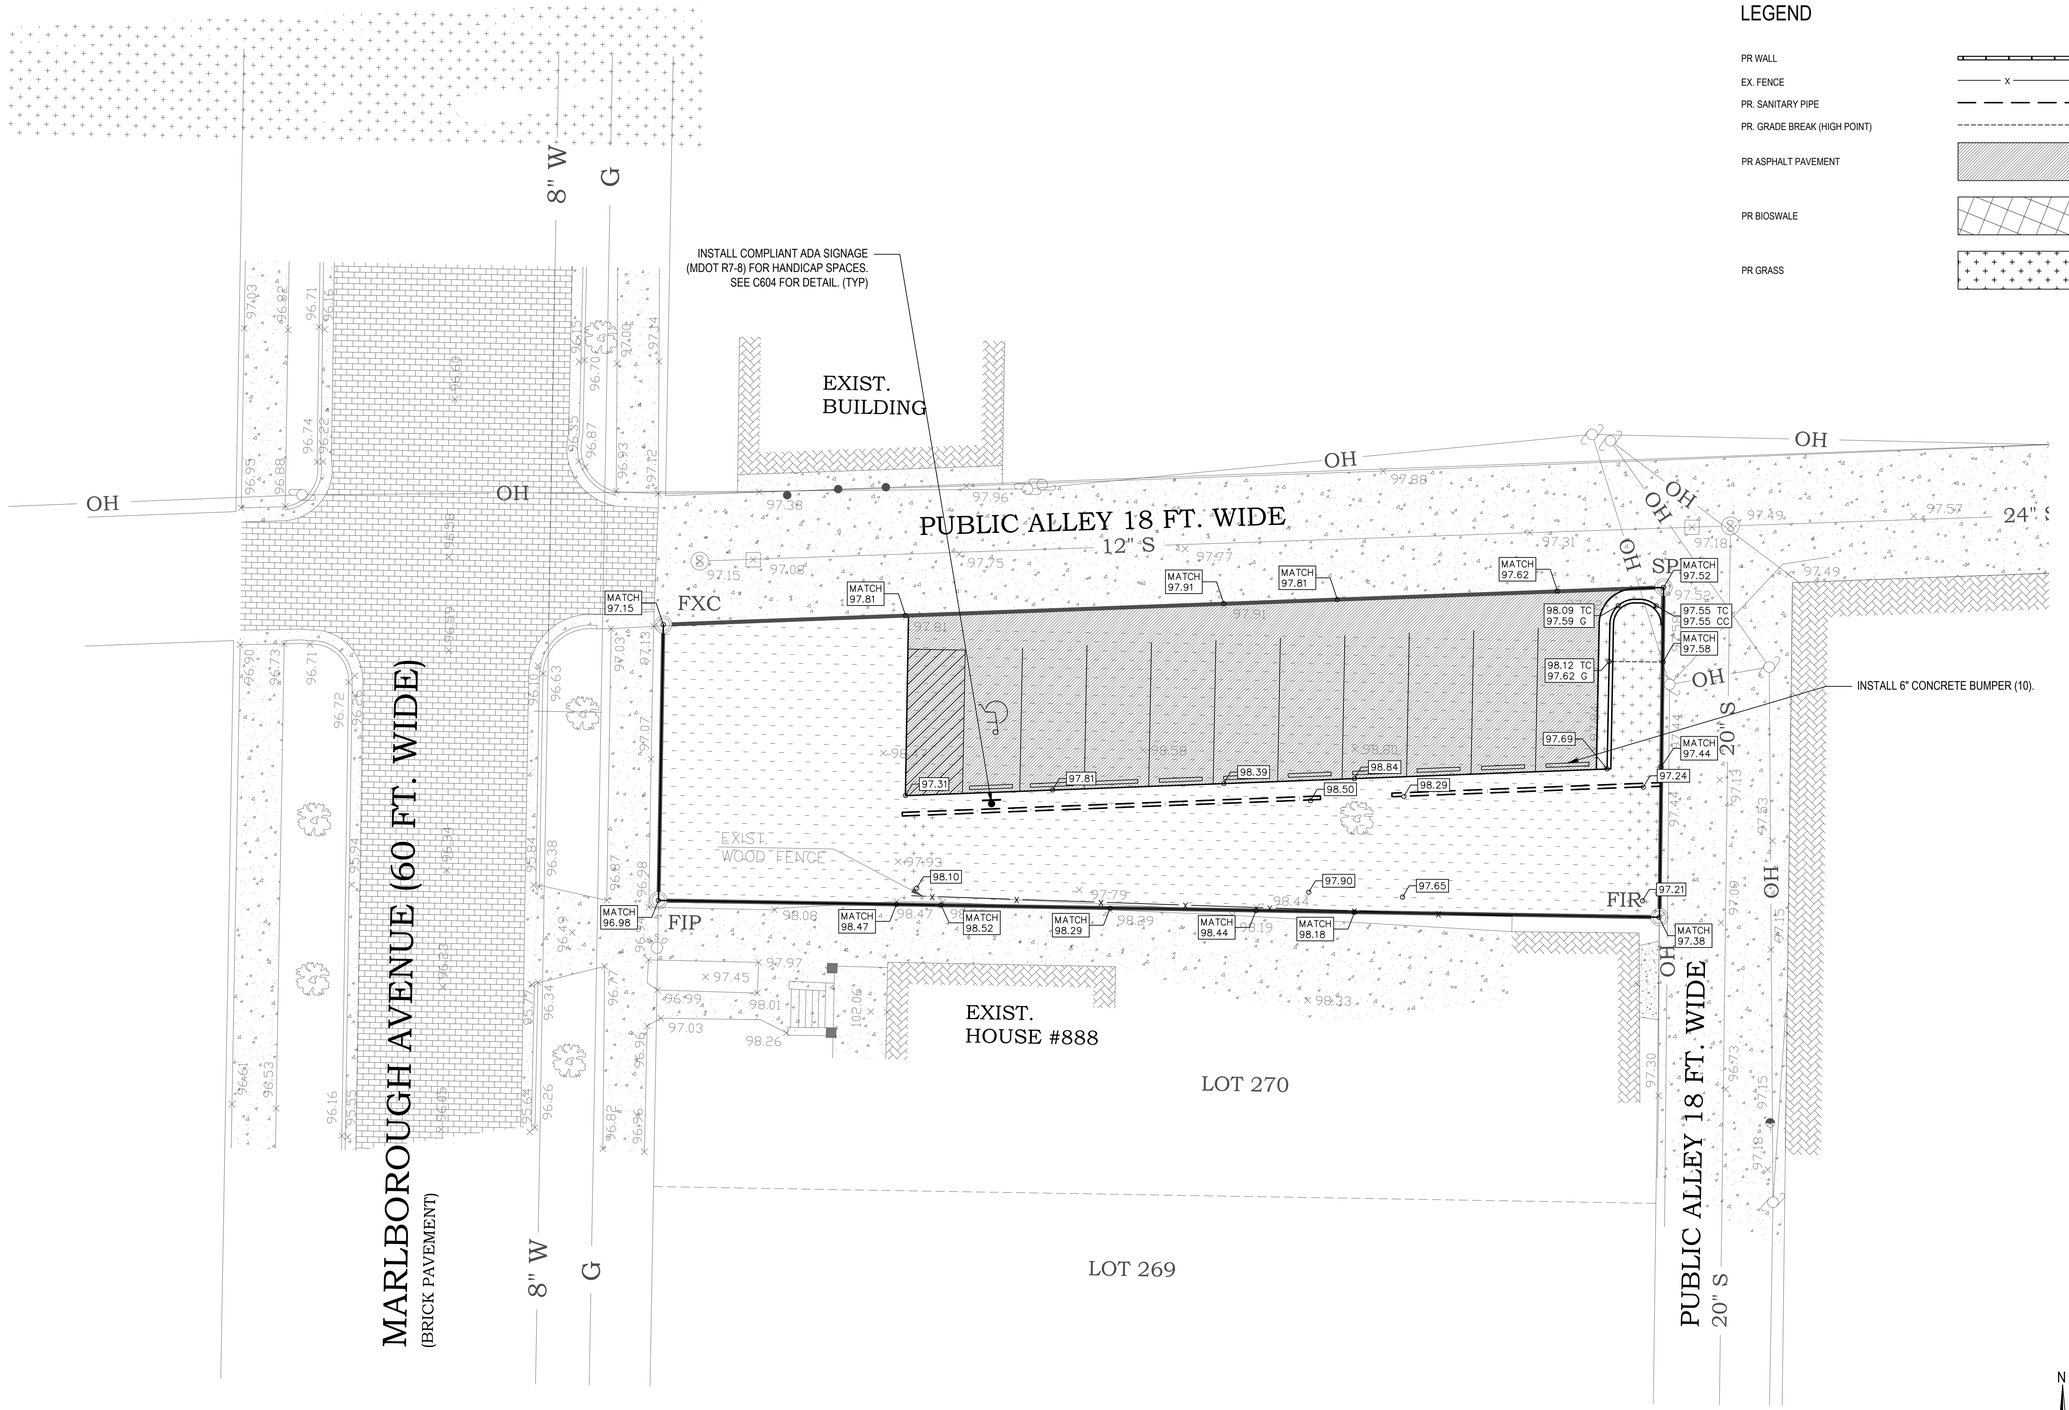

giffels webster

Engineers
Surveyors
Planners
Landscape Architects

28 West Adams Road
Suite 1200
Detroit, MI 48226
p (313) 962-4442
f (313) 962-5068
www.giffelswebster.com

Executive:	STC
Manager:	MGD
Designer:	JPK
Quality Control:	MGD
Section:	Section
	T-XX-S R-XX-X

Professional Seal:

Know what's below. Call before you dig.

DATE:	ISSUE:
11.14.2017	UPDATE
03.08.2018	UPDATE REVIEW
06.01.2018	CLIENT REVIEW
08.31.2018	ADDENDUM 2
11.06.2020	ADDENDUM 3

Developed For:

Jefferson East Inc.

300 River Place Dr. Ste 5250
Detroit, MI 48215

P: 313.331.7929
F: 313.331.0311

Lot 4 Paving and Grading Plan

Jefferson East Parking Lots

City of Detroit
Wayne County
MICHIGAN

Date:	10.02.2017
Scale:	1"=20'
Sheet:	C404
Project:	19017-16D

Copyright © 2017 Giffels Webster.
No reproduction shall be made without the prior written consent of Giffels Webster.

V:\19300-00D Jefferson East Parking Lots 2017\Civil Engineering\Plans\4 Construction Documents\CAD\19017-16D Jefferson East Lot 4\C404 Lot 4 Paving and Grading Plan BIO.dwg