EAST ELEVATION

NORTH ELEVATION

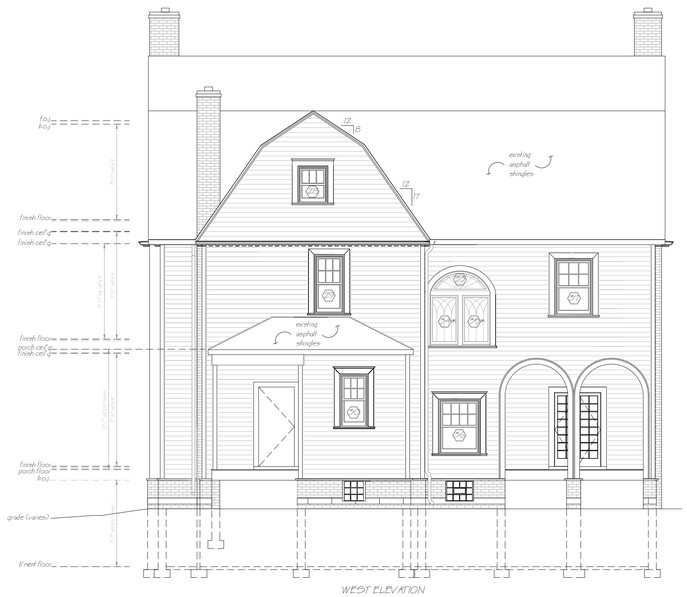

WEST ELEVATION

SOUTH ELEVATION

Oakewood Design

Oakewood Cottage
31805 Bond Blvd.
Farmington Hills, MI 48334

Office: 248-254-3420
Oakewooddesign@gmail.com

DO NOT SCALE THIS PRINT.
USE FIGURED DIMENSIONS ONLY

INFORMATION AND DESIGNS CONTAINED ON THIS SHEET ARE COPYRIGHTED BY OAKEWOOD SERVICES, LLC. UNAUTHORIZED USE, TRANSFERS, OR DUPLICATIONS OF THIS MATERIAL WITHOUT WRITTEN PERMISSION IS PROHIBITED.

GRABOWSKI RESIDENCE
791 SEMINOLE
DETROIT, MI 48214

DRAWING TITLE
EXTERIOR ELEVATIONS

SCALE
1/4" = 1'-0"

DRAWN BY
K.A.K.

CHECKED BY
.

ISSUE DATE:
3-6-21

REVISED	DATE	COMMENTS

PHASE
SCHEMATIC

SHEET No.
A.300

Plot Time: Mar 12, 2021 - 1:28pm Dwg Name: /Users/Oakewood/Documents/05-Grabowski Residence/EXTERIOR ELEVATIONS.dwg