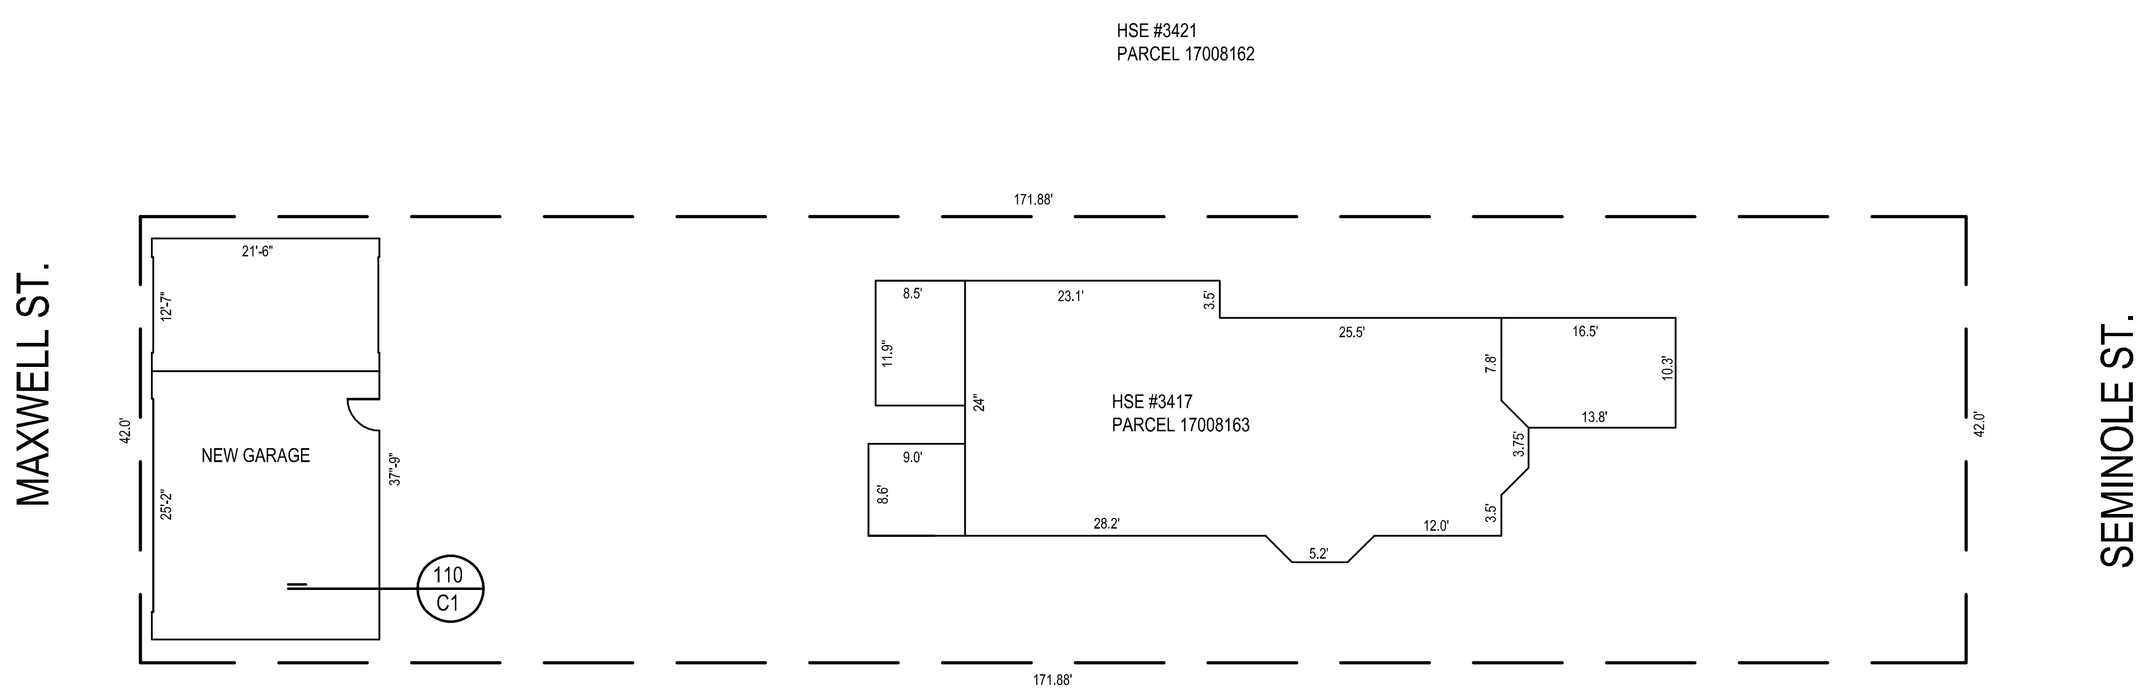

PARCEL PLAN

SCALE: 1" = 10'-0"

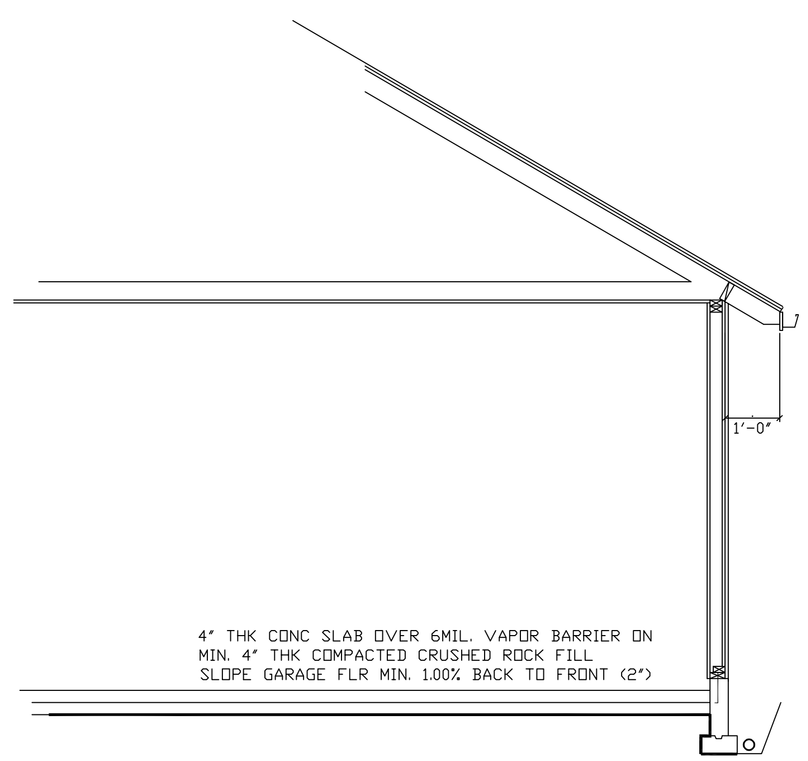

SECTION 110 C1

N.T.S.

LAWRENCE CONSULTING ENGINEERS

Civil Site
Structural Engineering

32300 North River Rd.
Harrison Twp. MI 48045

P: 586.246.9810

[redacted]

Garage Renovation at
3417 Seminole St.
Detroit MI

[redacted]

Ms. Nicole Rodriguez

[redacted]

PARCEL #17008163
Seminole St., Detroit

Know what's below
Call before you dig.

REVISIONS

06.03.2024	Building Dept Review

[redacted]

LJM 06.03.2024

[redacted]

[redacted]

1" = 10'

[redacted]

0.2320 C1