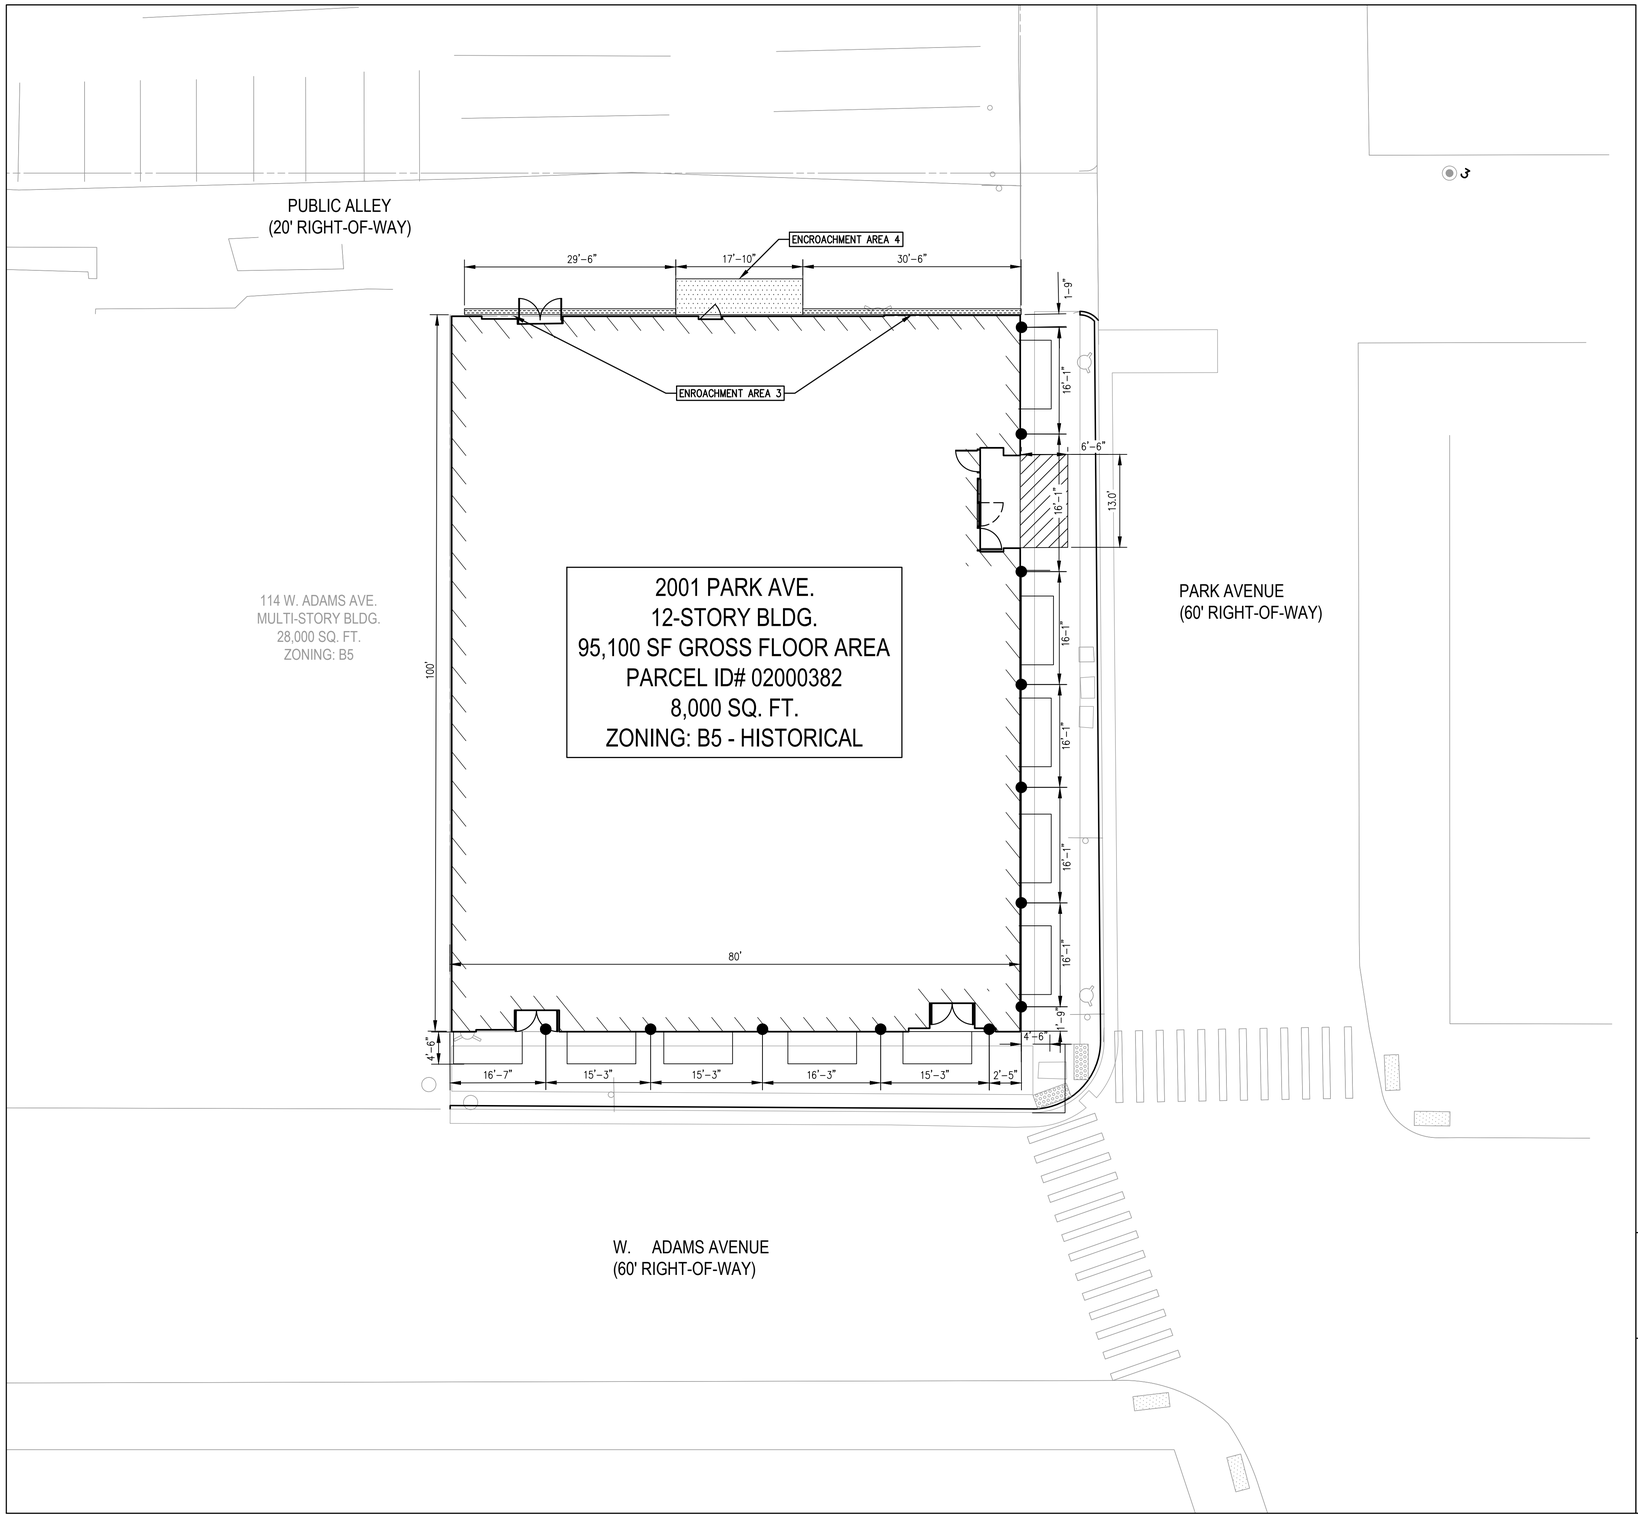

ENCROACHMENT PLAN LEGEND

WALL SCONCE

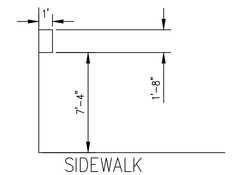

SCONCE DETAIL

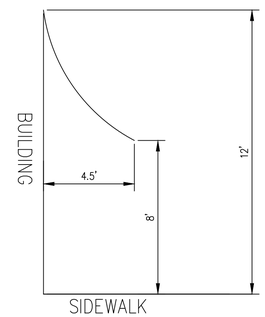

AWNING DETAIL

GRAPHIC SCALE

0 5 10 20

1 INCH = 10 FEET

STATE OF MICHIGAN
DAVID A. RYZYI
ENGINEER
No. 6201030641
LICENSED PROFESSIONAL ENGINEER

D. Ryzyi 12/12/2025

NO.	DATE	BY	DESCRIPTION
-	12/12/25	TDB	SITE PLAN SUBMITTAL
-	-	-	-
-	-	-	-

23225 MERCANTILE ROAD
BEACHWOOD, OH 44122
TEL: 216.378.1490
FAX: 216.378.1497

PROJECT DATE: 09/01/2019
PROJECT NO.: 11860001
DRAWN BY: BLA
CHECKED BY: DAR

TECHNICAL SKILL. CREATIVE SPIRIT.
Mannik Smith GROUP
www.MannikSmithGroup.com

PREPARED FOR:
INFINITY - ACQUISITIONS, LLC.
42400 GRAND RIVER
SUITE 112
NOVI, MI 48375

PARK AVENUE BUILDING
2001 PARK AVENUE
DETROIT, MI 48226

ENCROACHMENT PLAN

C6.1

W:\Projects\Projects F-J\11860001\CAD\SHEETS\11860001_C6.0_ENCROACHMENT_PLAN.dwg - Last printed 12/12/2025 4:55 PM