ELECTRICAL KEY:

- SWITCH W/ DUPLEX OUTLET
- DUPLEX OUTLET
- 220V. DUPLEX OUTLET
- W.P. WATER PROOF OUTLET
- GFI GROUND FAULT INTERRUPTER
- SINGLE POLE SWITCH
- 3- WAY SWITCH
- CEILING LIGHT FIXTURE
- RECESSED LIGHT FIXTURE
- CHANDELIER
- FLUORESCENT LIGHT
- COACH LAMP LIGHT
- CEILING FAN W/ LIGHT
- DOUBLE SPOTLIGHT
- VANITY BAR LIGHT
- 110V. SMOKE DETECTOR INTERCONNECTED WITH BATTERY BACK-UP
- CEILING EXHAUST FAN 50 C.F.M.
- CEILING EXHAUST FAN W/ LIGHT
- CARBON MONOXIDE ALARM WITH BATTERY BACK-UP
- CABLE TELEVISION OUTLET
- RECEPTICAL PANEL; 120 / 240V- 1PH-3W
- EXISTING ELECTRICAL METER

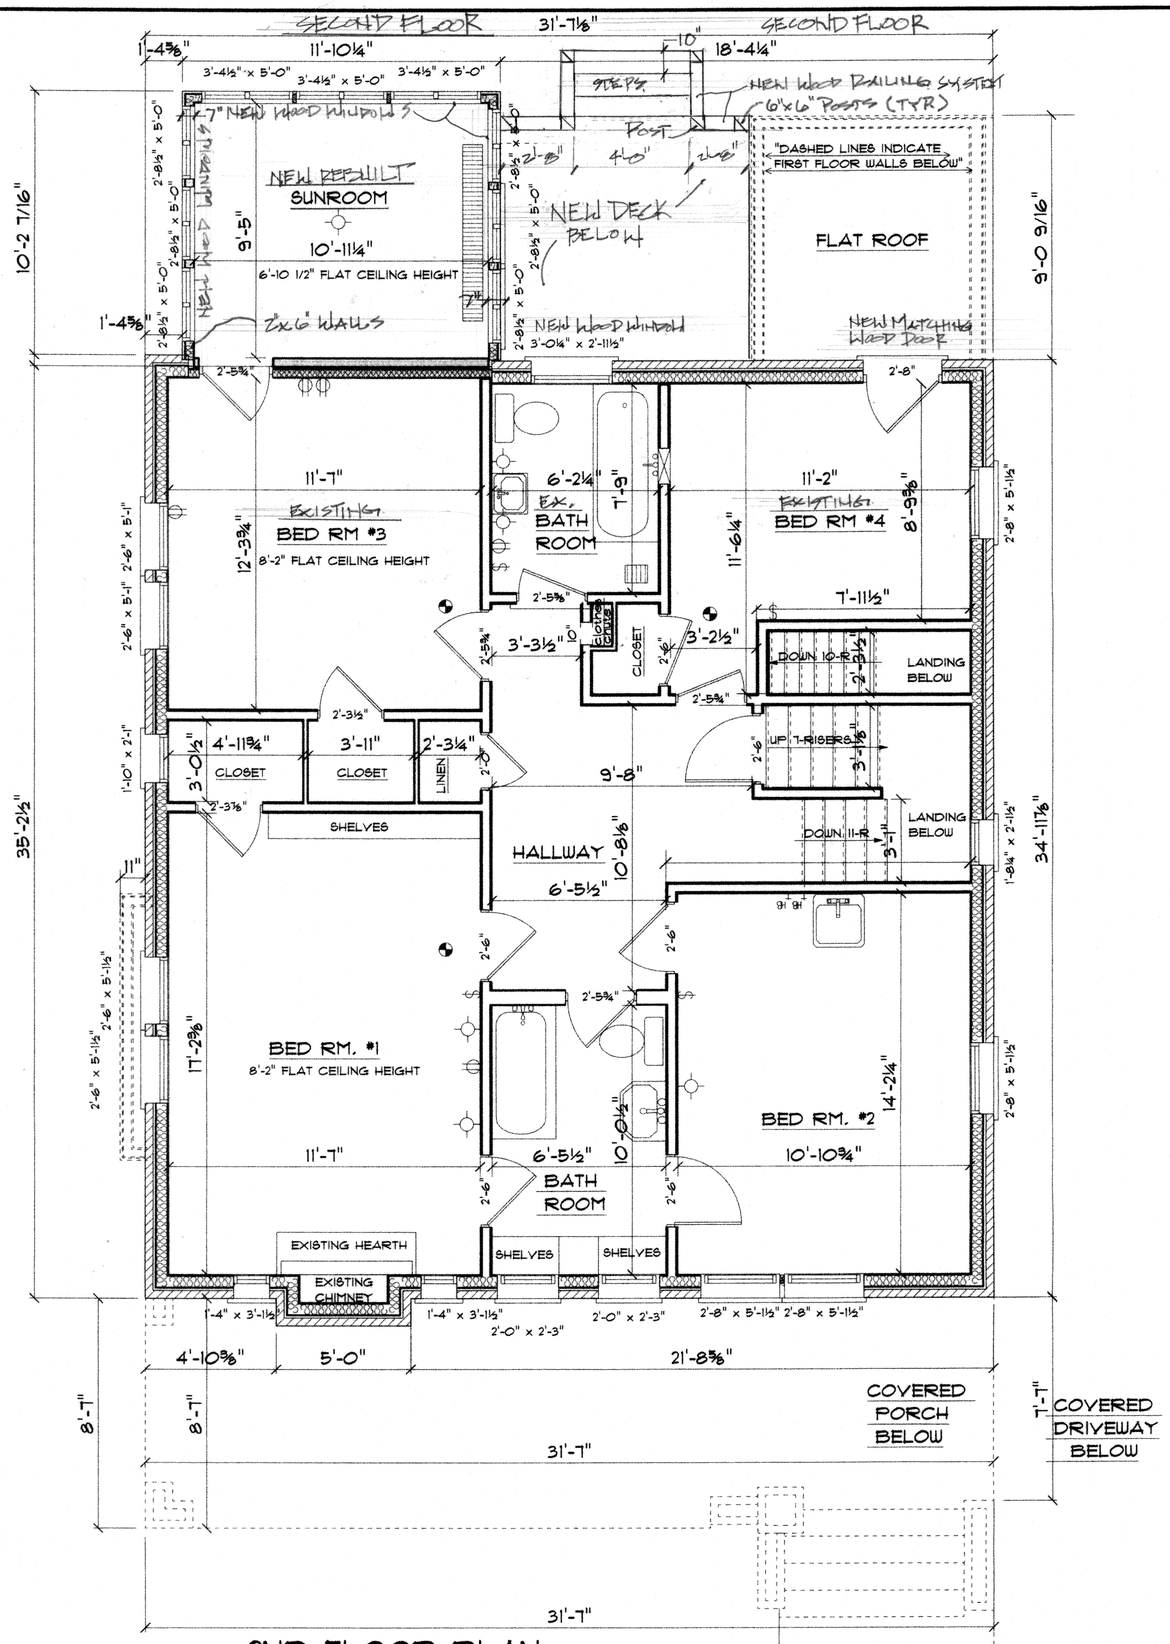

2ND FLOOR PLAN SCALE: 3/8"= 1'-0"

NEW SUNROOM/DECK
SECOND FLOOR PLAN

2-1/2 STORY BRICK/FRAMED HOUSE ON BASEMENT
FOR: EVARADO LEE MORALES
1616 CHICAGO BLVD, DETROIT, MI 48206

BC Design
Blueprinting & Design
Bruce A. Chandler
Draftsman / Designer
Email: bdesign0000@yahoo.com
734-776-3127
850 Overhill St. Street
Ypsilanti, MI 48198

DATE
JULY 01, 2011

DRAWING#
1173

SHEET NO.
A-2