

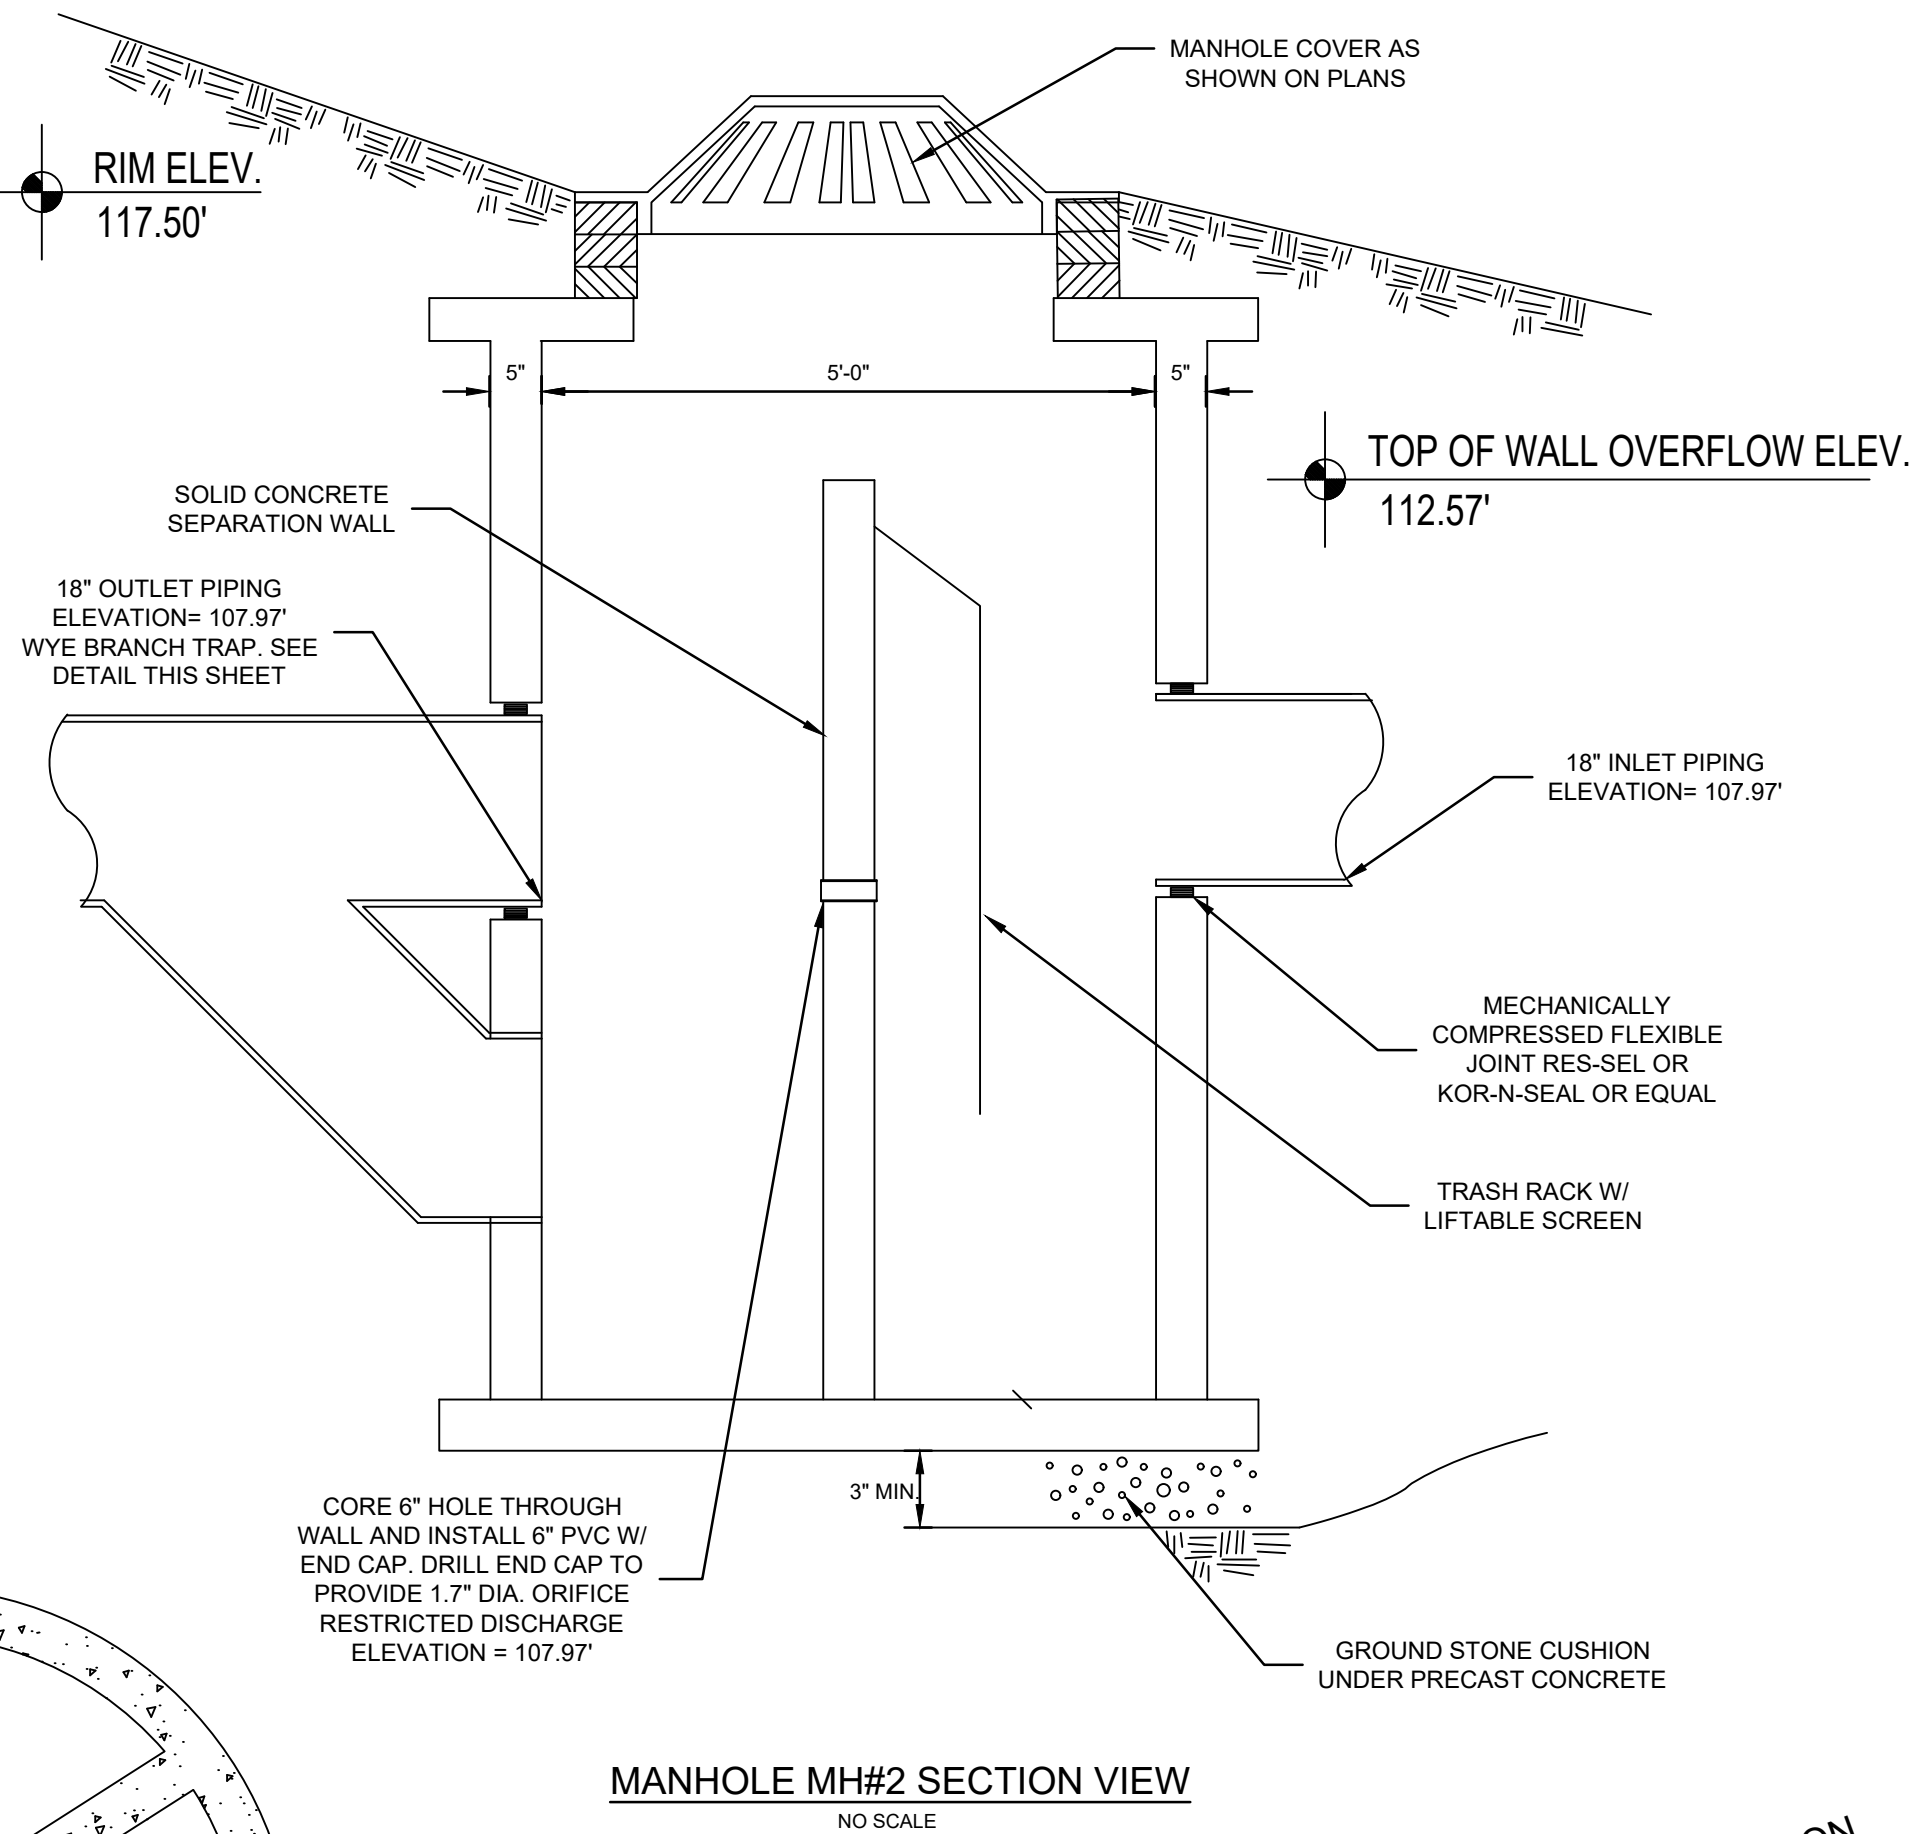
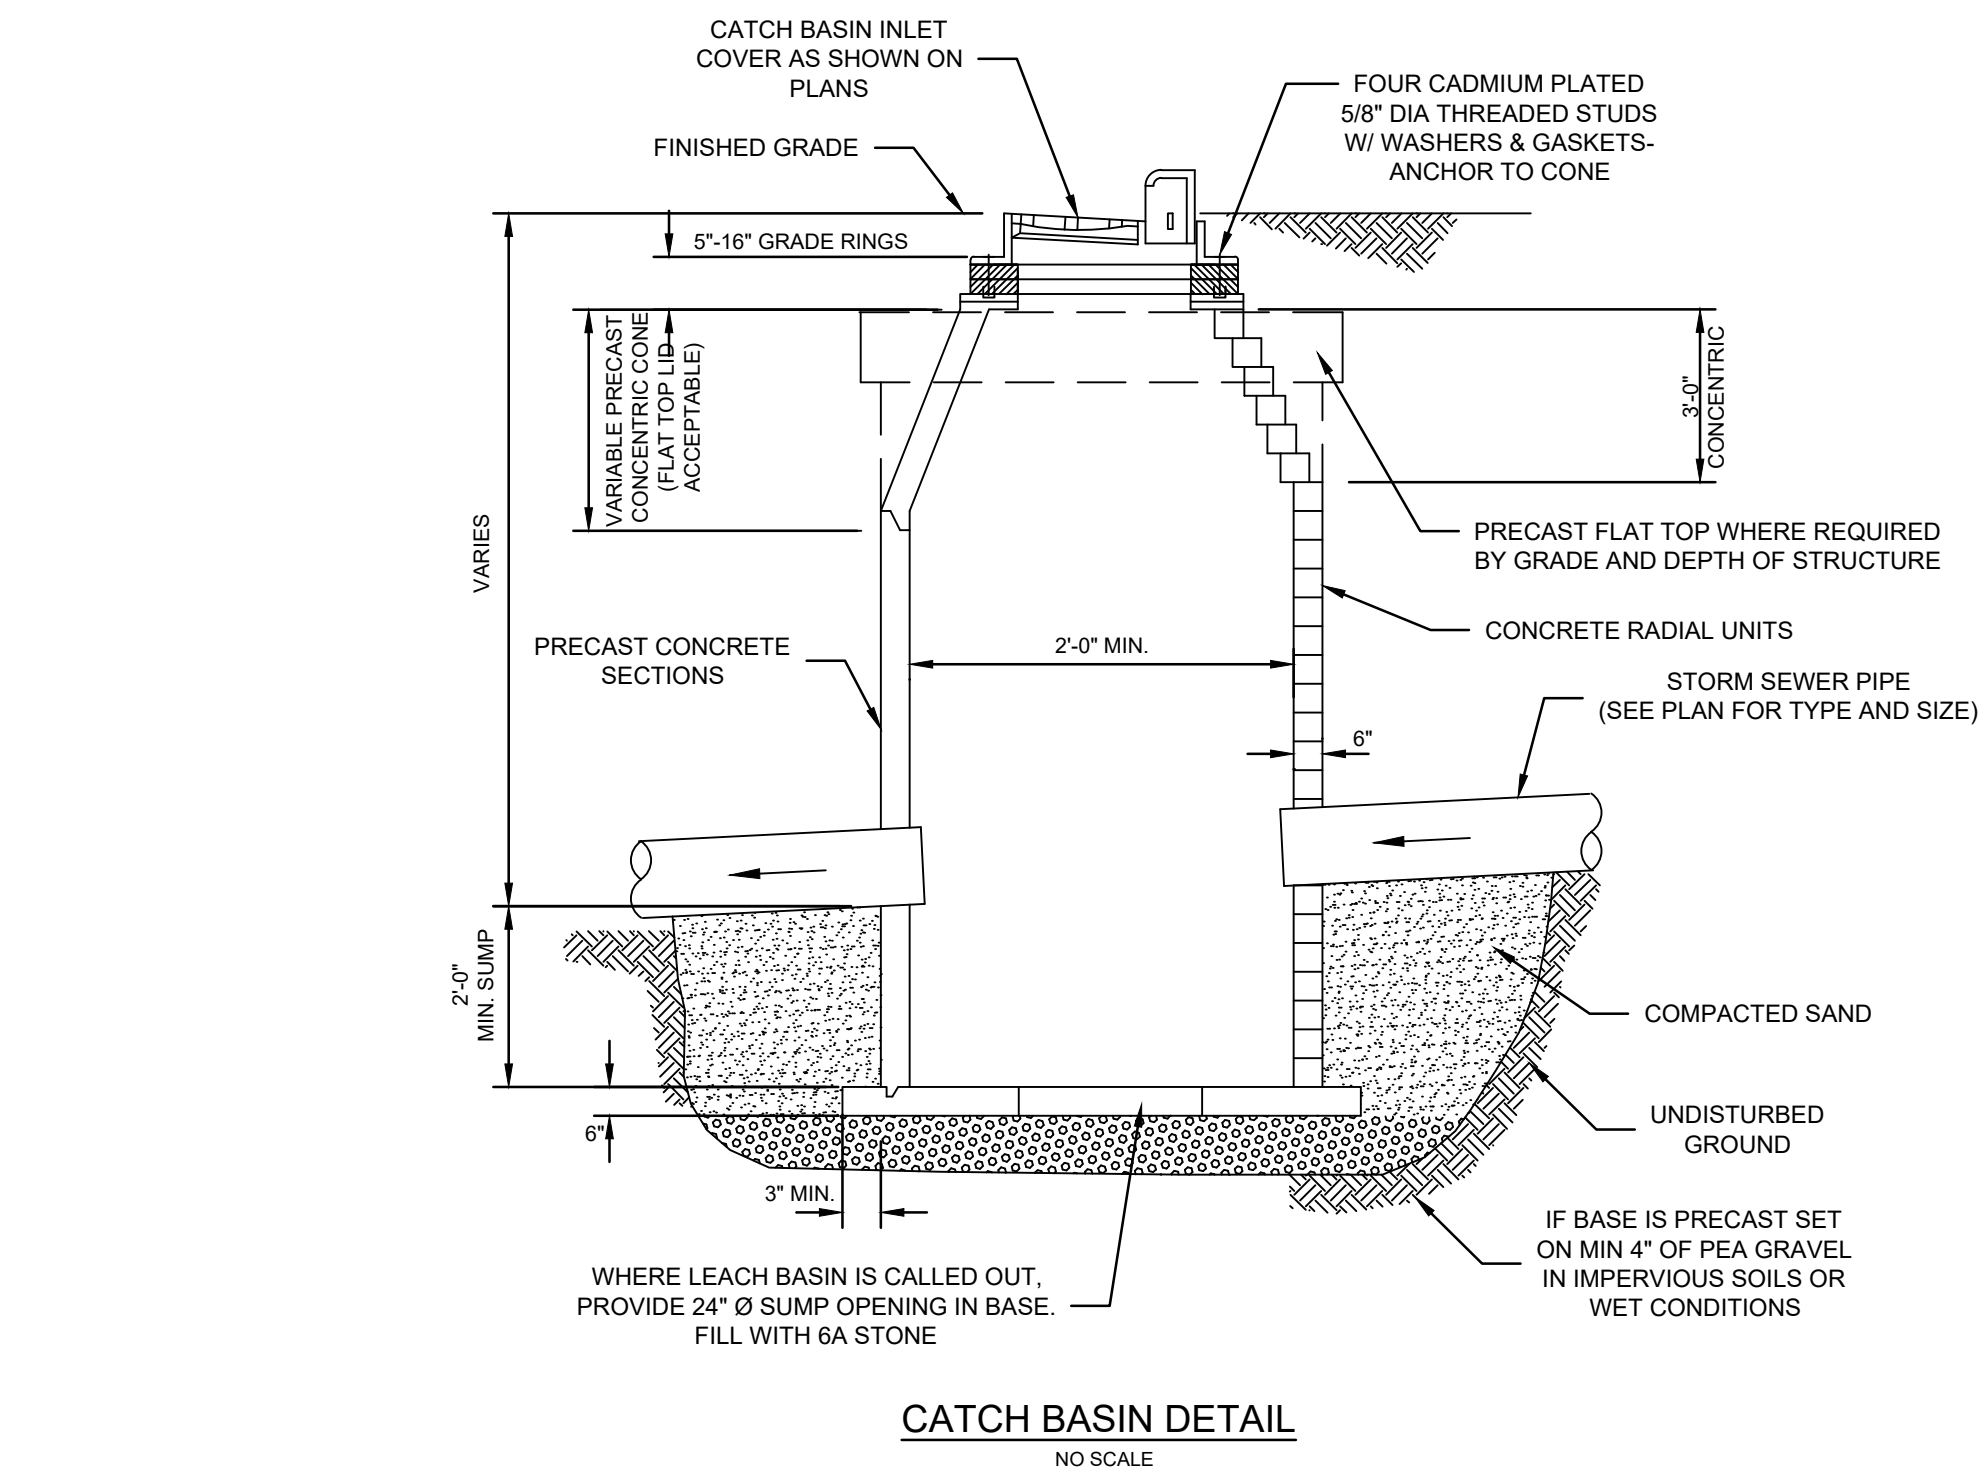
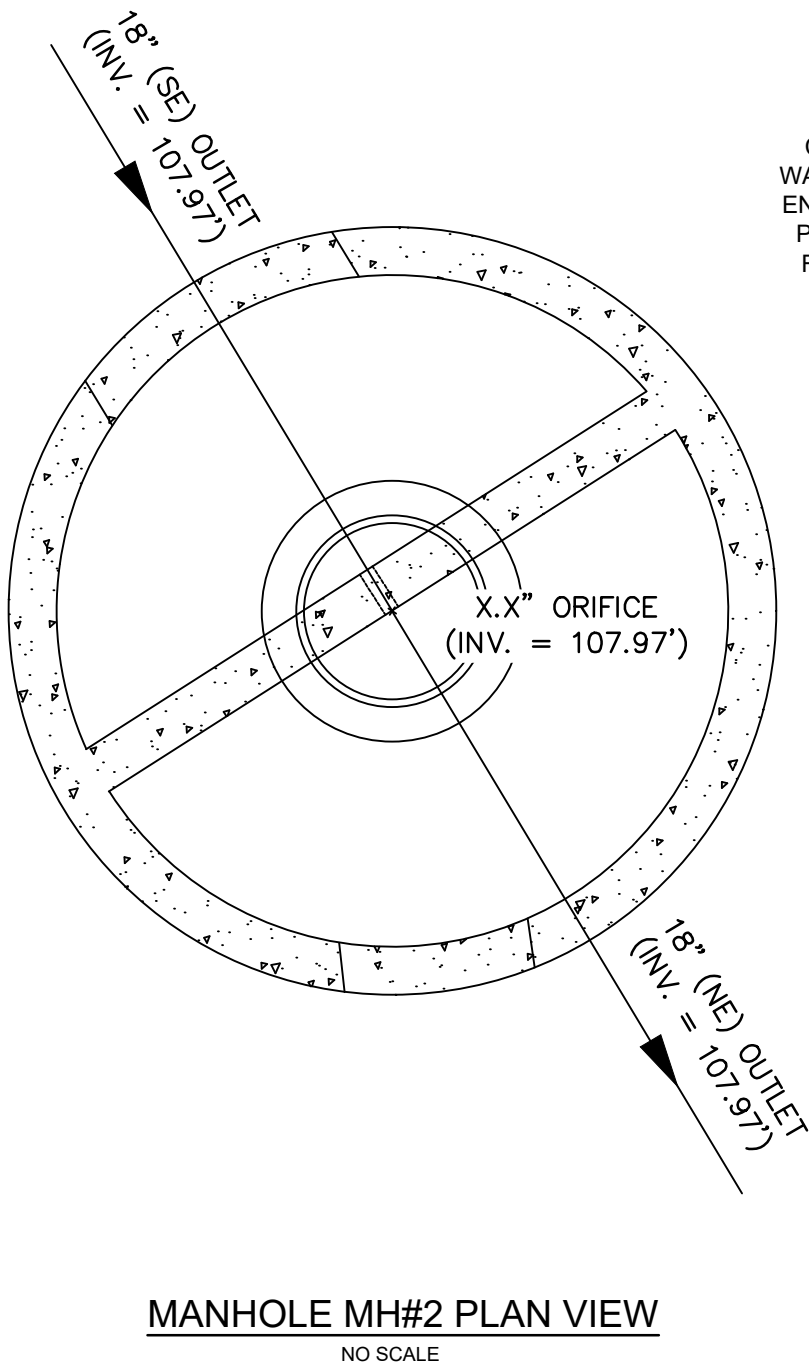


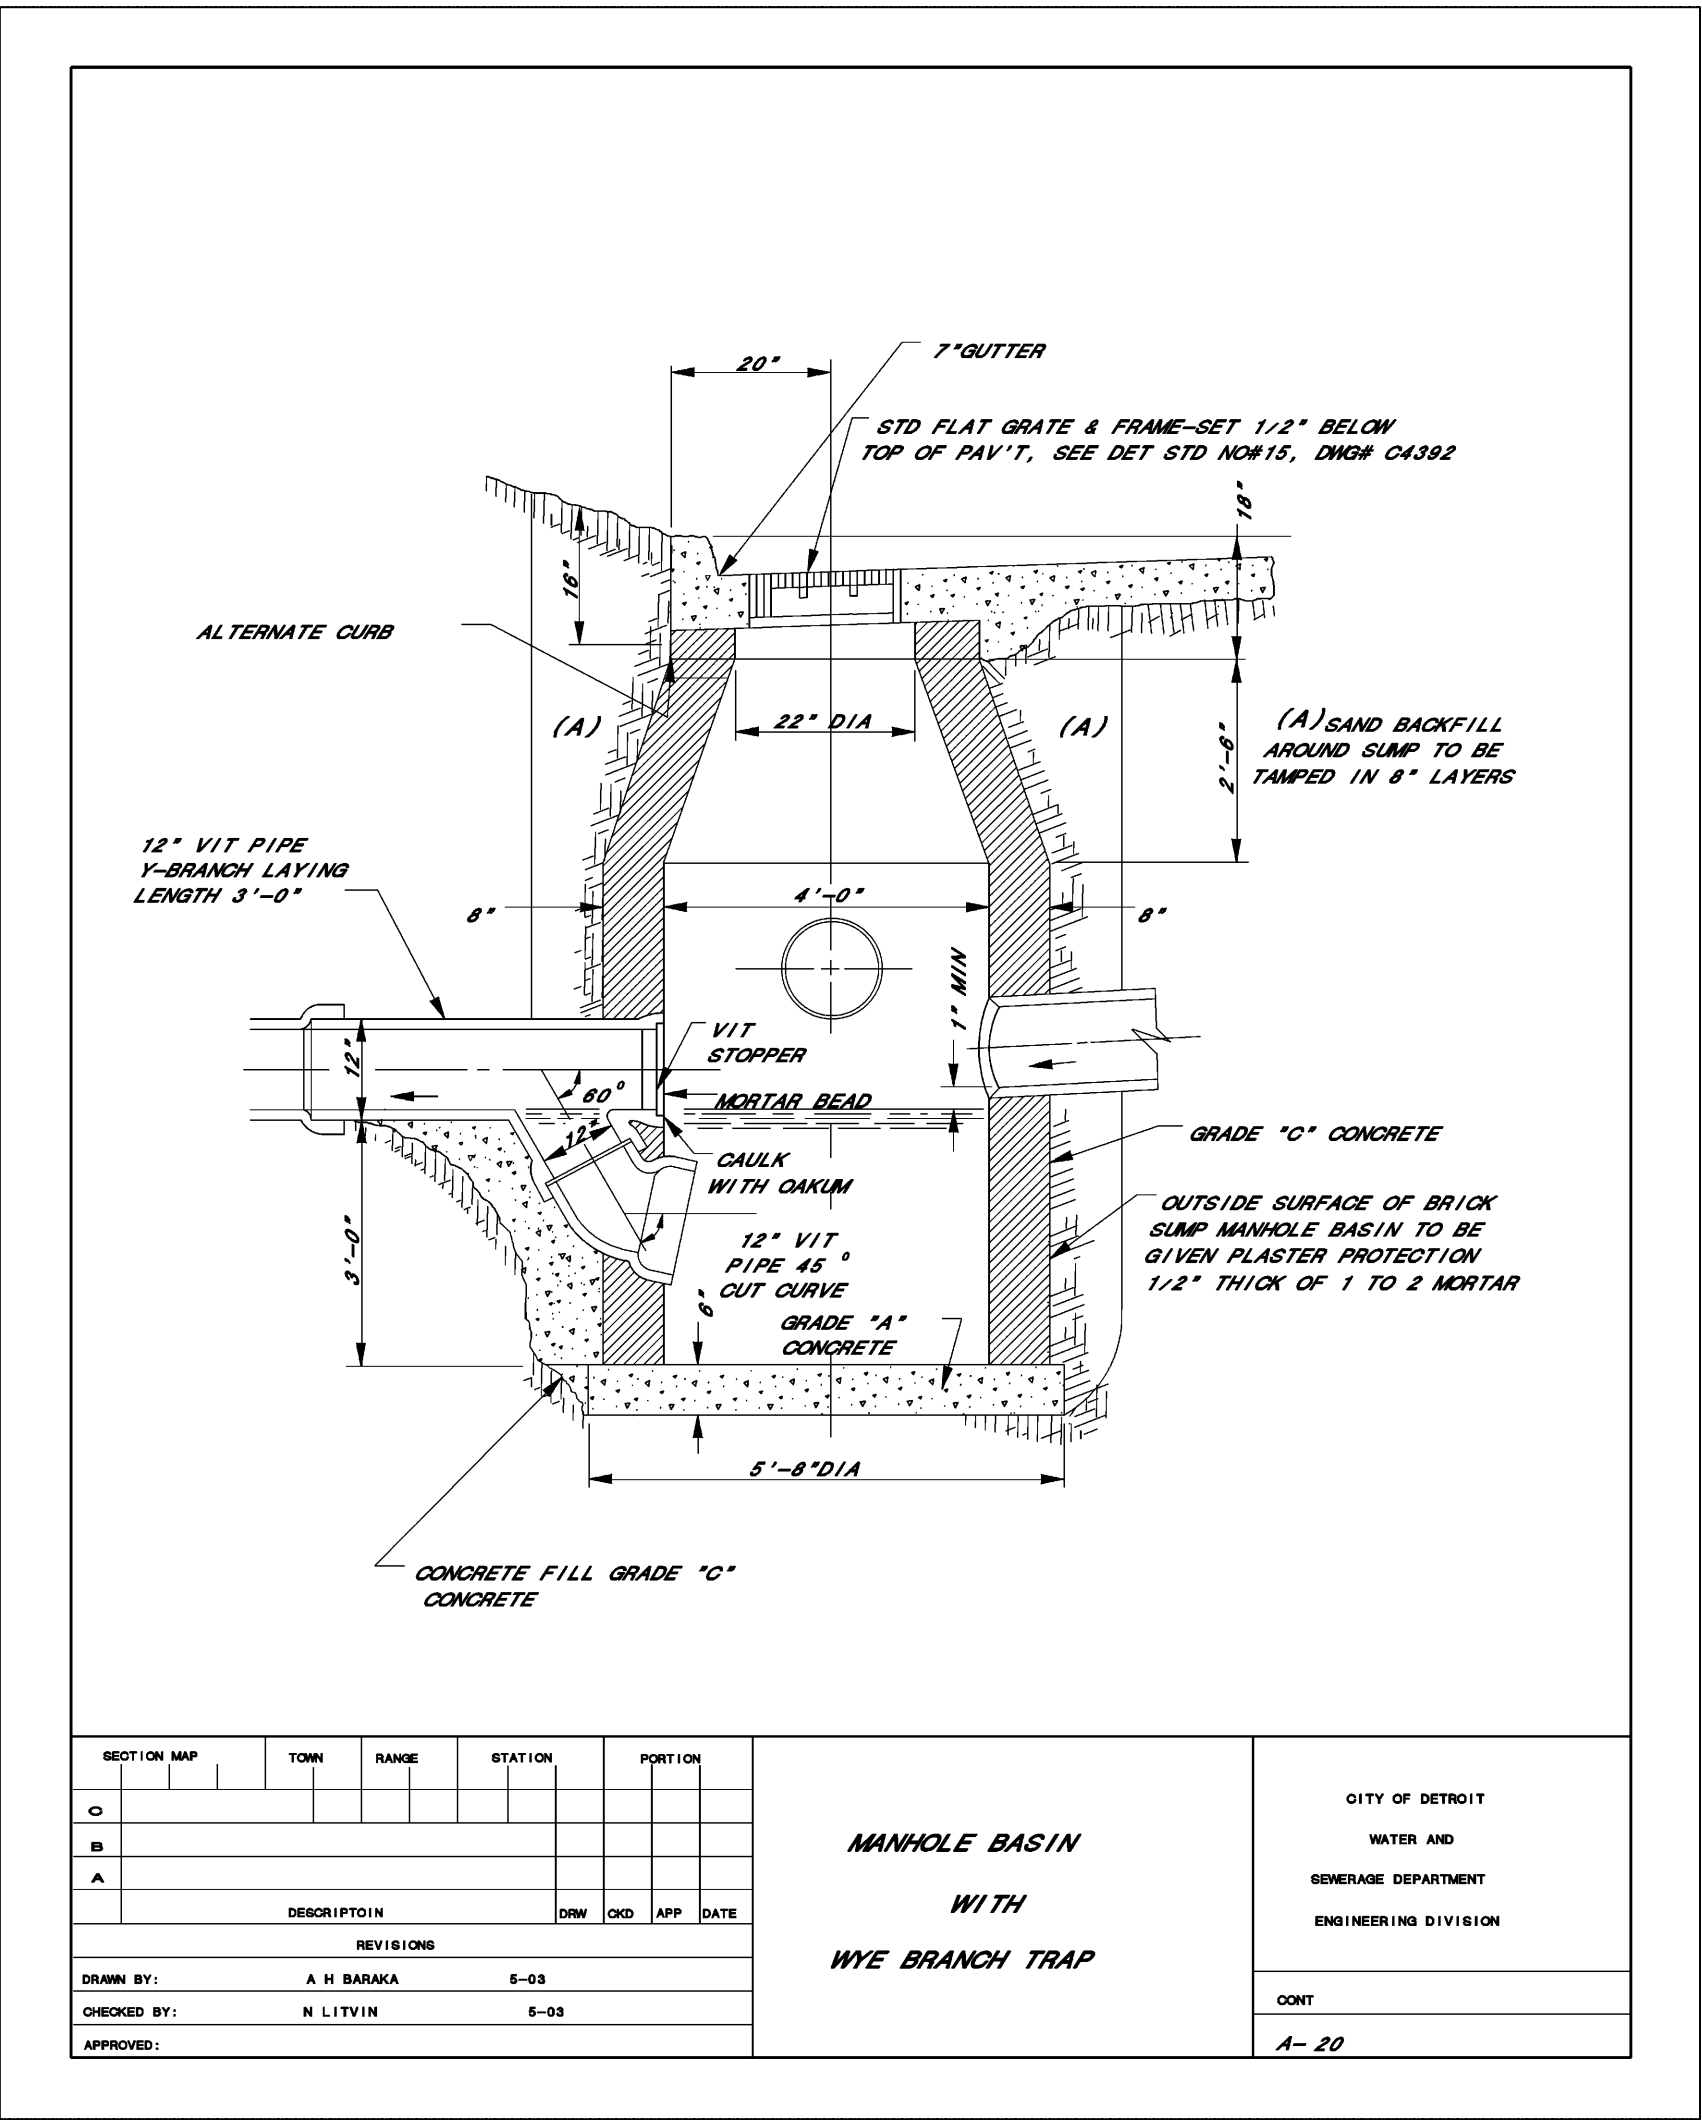

Know what's below.
Call before you dig.

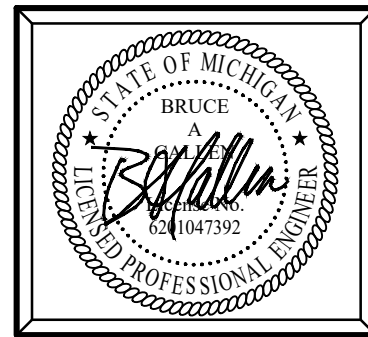

Plan Prepared By:
Bruce A. Callen, PE
Callen Engineering, Inc.
108 E. Savidge St.
Spring Lake, Michigan 49456
Tel: 616-414-5260
email: bcallen@callenengineering.com

For protection of underground utilities, the CONTRACTOR shall dial 1-800-482-7171 OR 811 a minimum of three working days, excluding Saturdays, Sundays and holidays, prior to excavation in the vicinity of utility lines. All "MISS DIG" participating members will thus be routinely notified. This does not relieve the CONTRACTOR of the responsibility of notifying the utility owners who may not be part of the "MISS DIG" alert system.

DATE OF PLAN: 06-25-26

Callen Engineering, Inc.
108 East Savidge Street
Spring Lake, MI 49456
T. 616.414.5260
www.callenengineering.com

callen
civil engineers

AMERICAN COMMUNITY DEVELOPERS, INC.
20250 HARPER AVENUE
DETROIT, MI 48225
313-881-8150

NO.	DATE	BY	REVISION
1	06-06-26	B.A.C.	BASED PLAN REVIEW
2	06-25-26	B.A.C.	SU REVIEW

REVISED IN ACCORDANCE WITH CONSTRUCTION RECORDS

CLEMENT KERN GARDENS - PHASE 2
A MIXED USE DEVELOPMENT
CITY OF DETROIT, MI 48216
WAYNE COUNTY, MICHIGAN

X-SECTIONS, NOTES, AND DETAILS

DRAWN BY	DATE
J.W.C.	SEP '25

ENGINEER	DATE
B.A.C.	SEP '25

EDIT	DATE
L.B.C.	APR '26

SCALE
DRAWING AS NOTED
PILOT SCALE 1:1

PROJECT 024 CLEMENT KERN PHASE 2
SHEET NO. C4.2