

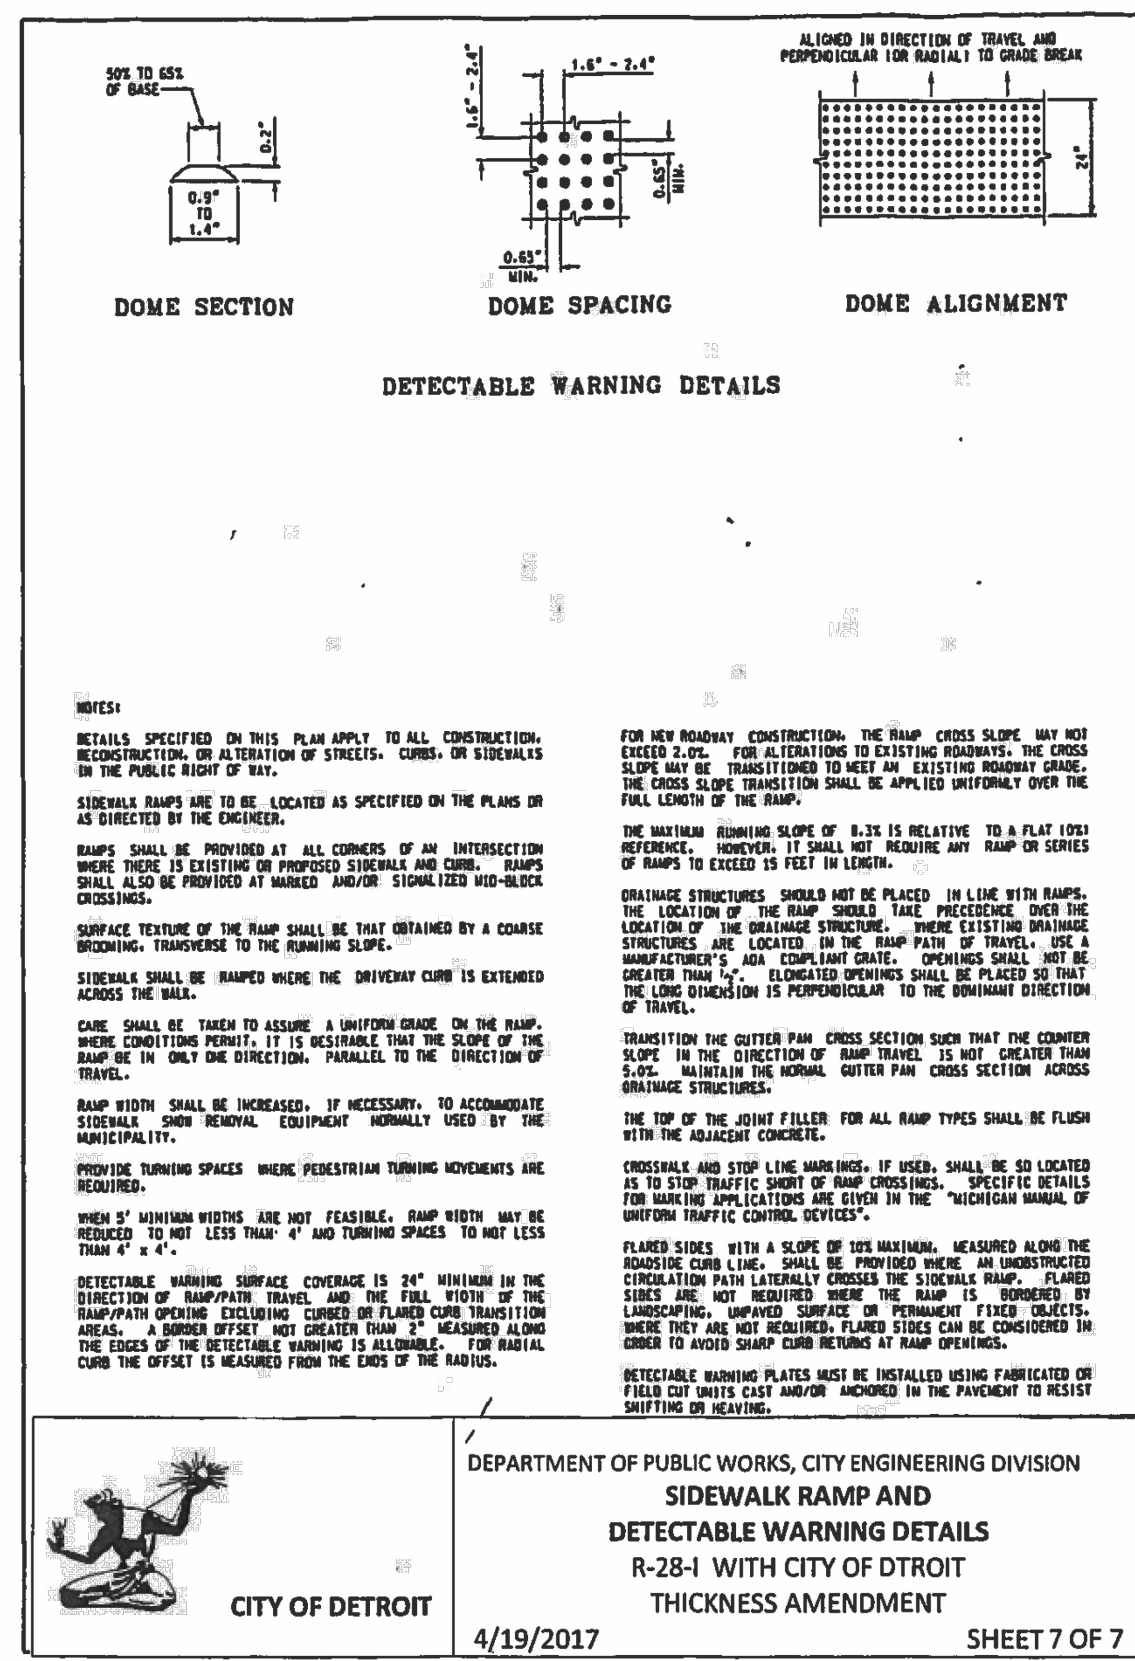
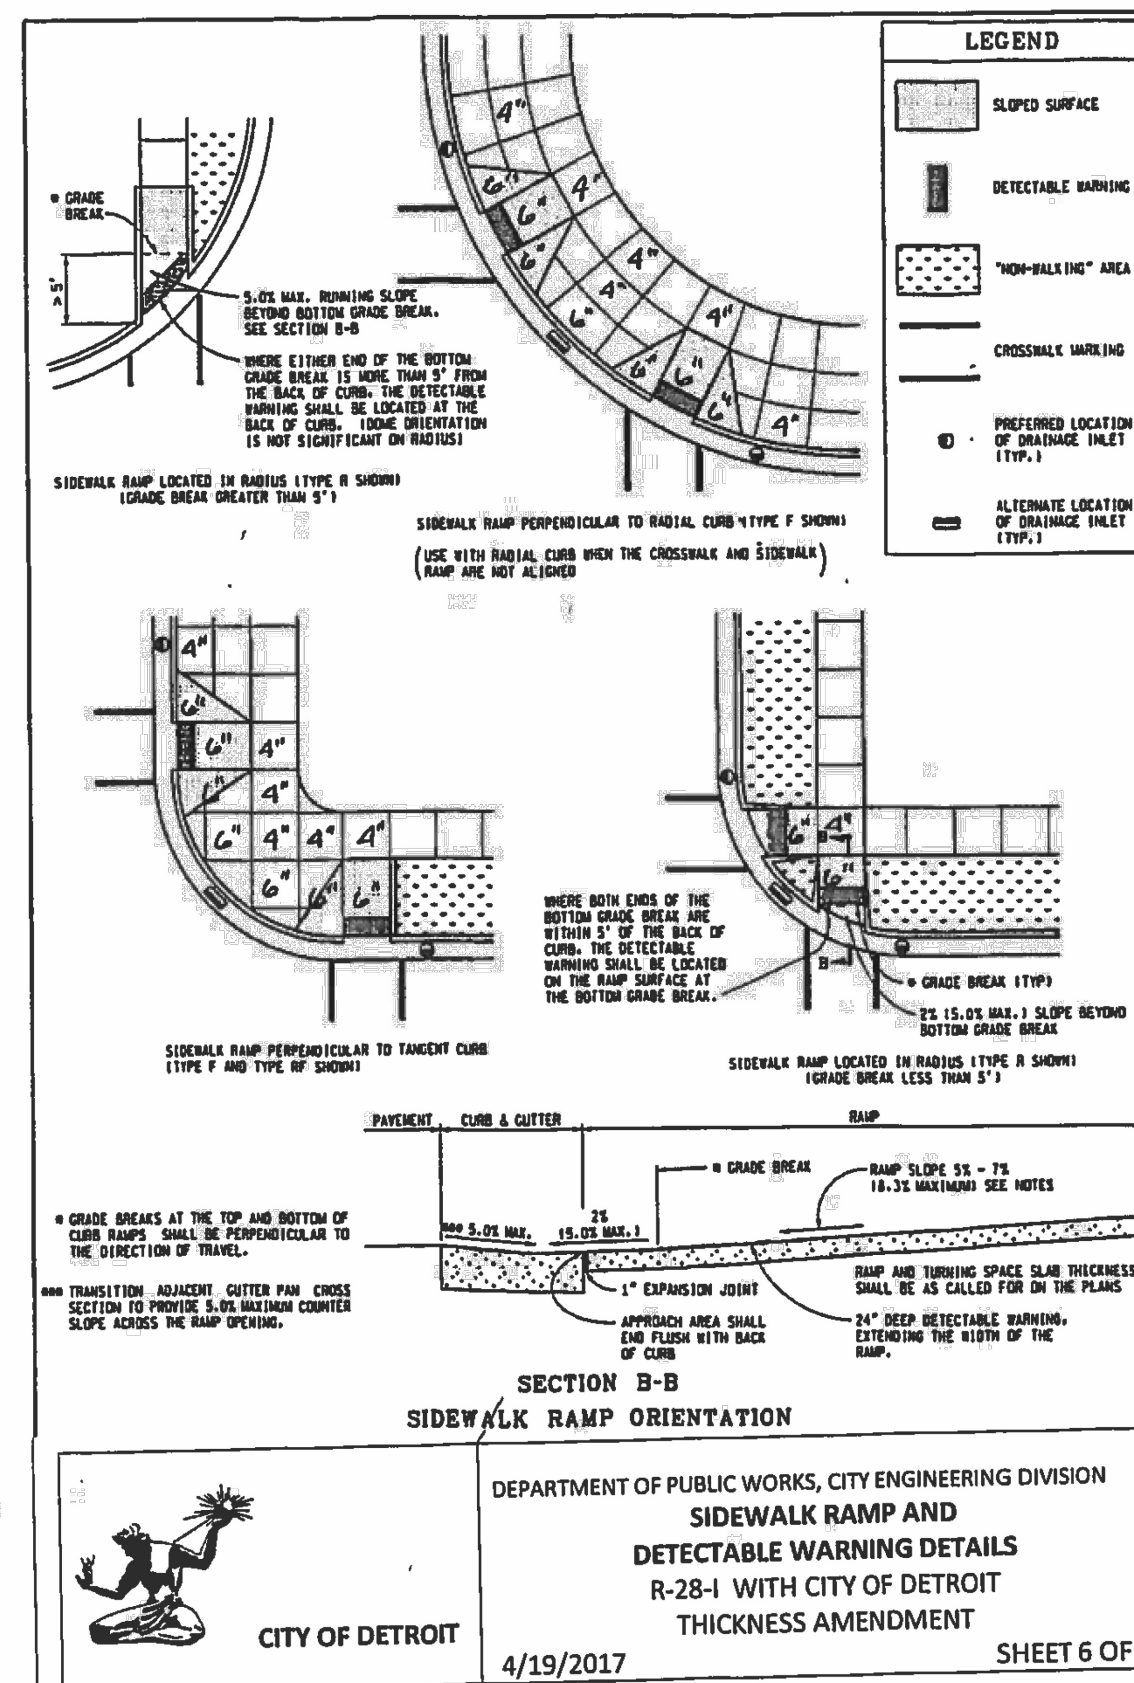
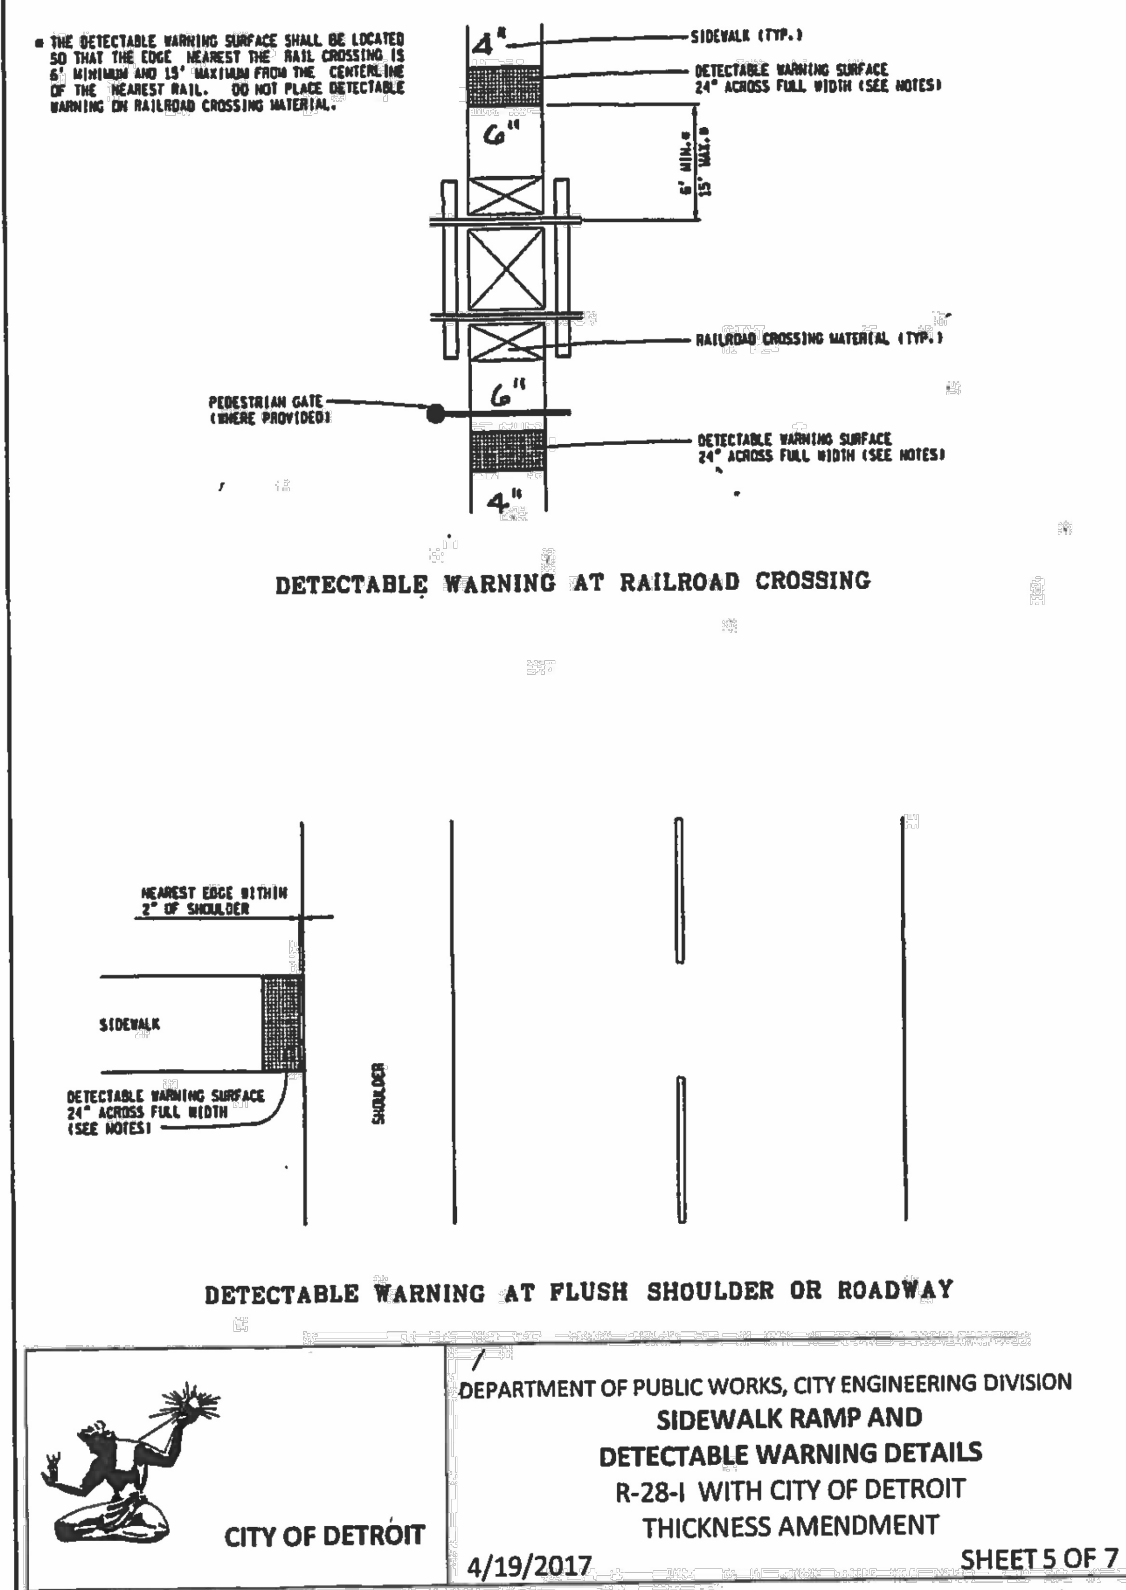
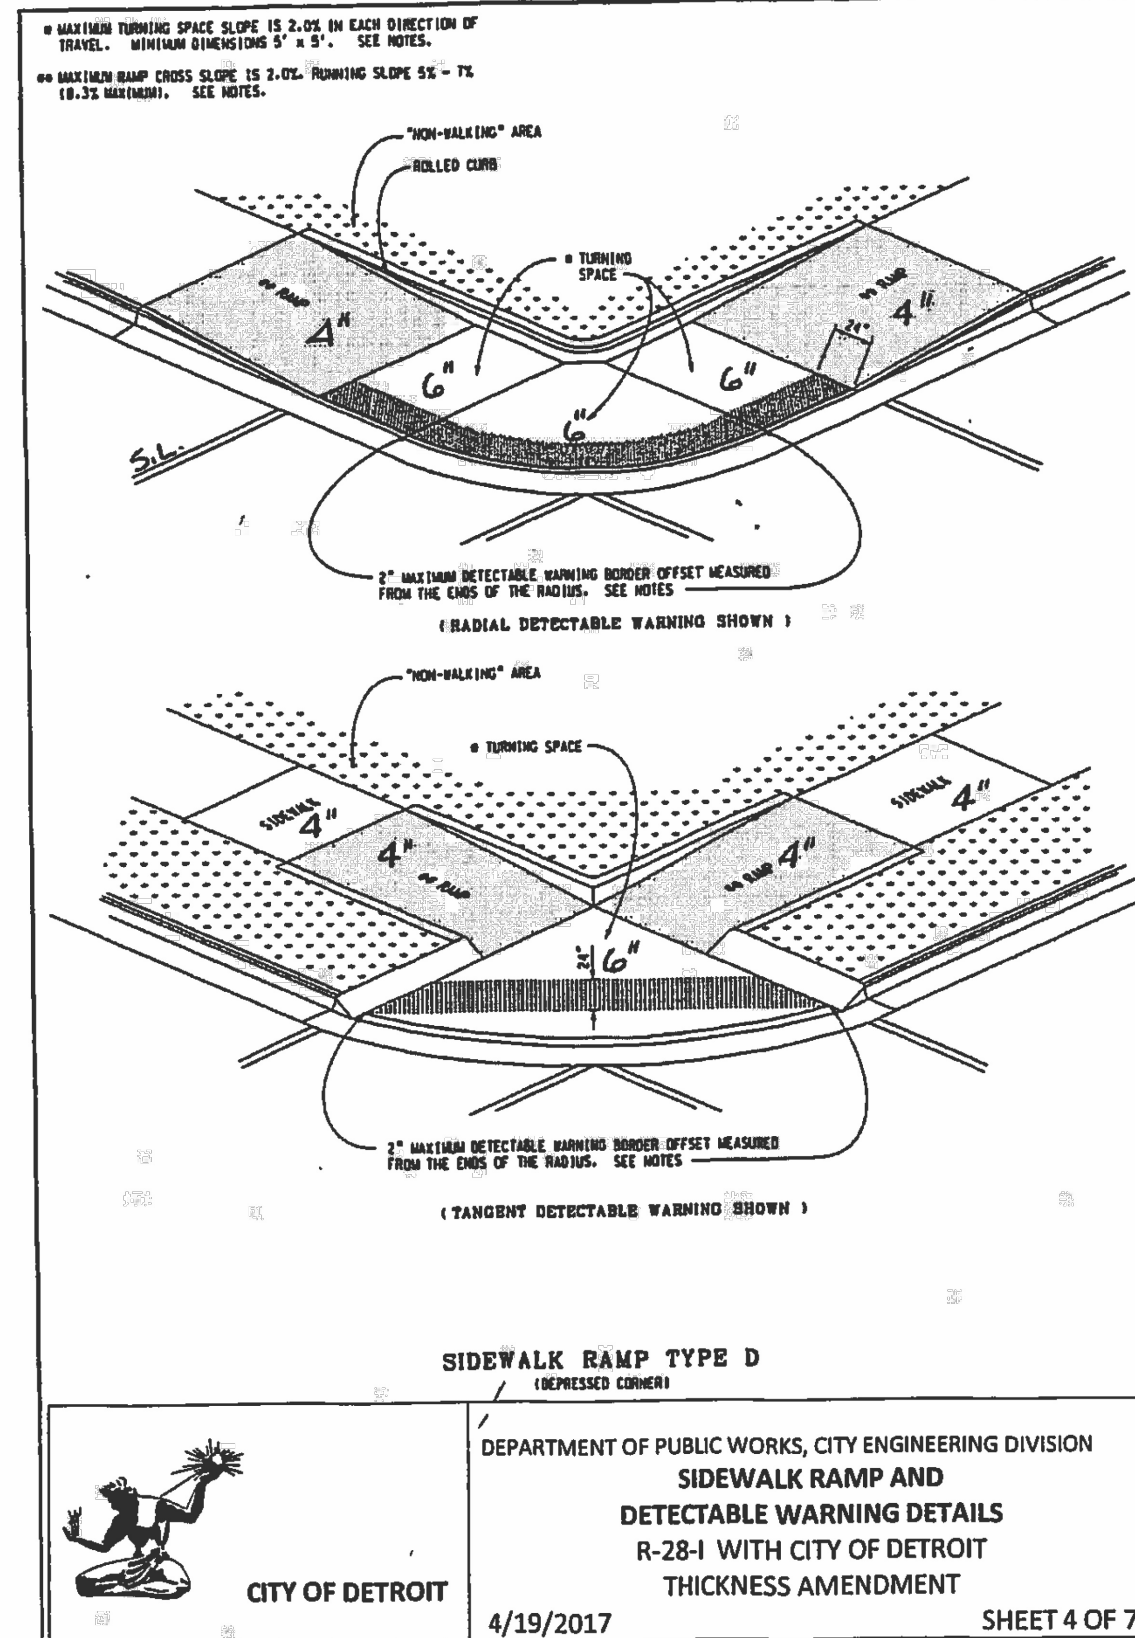
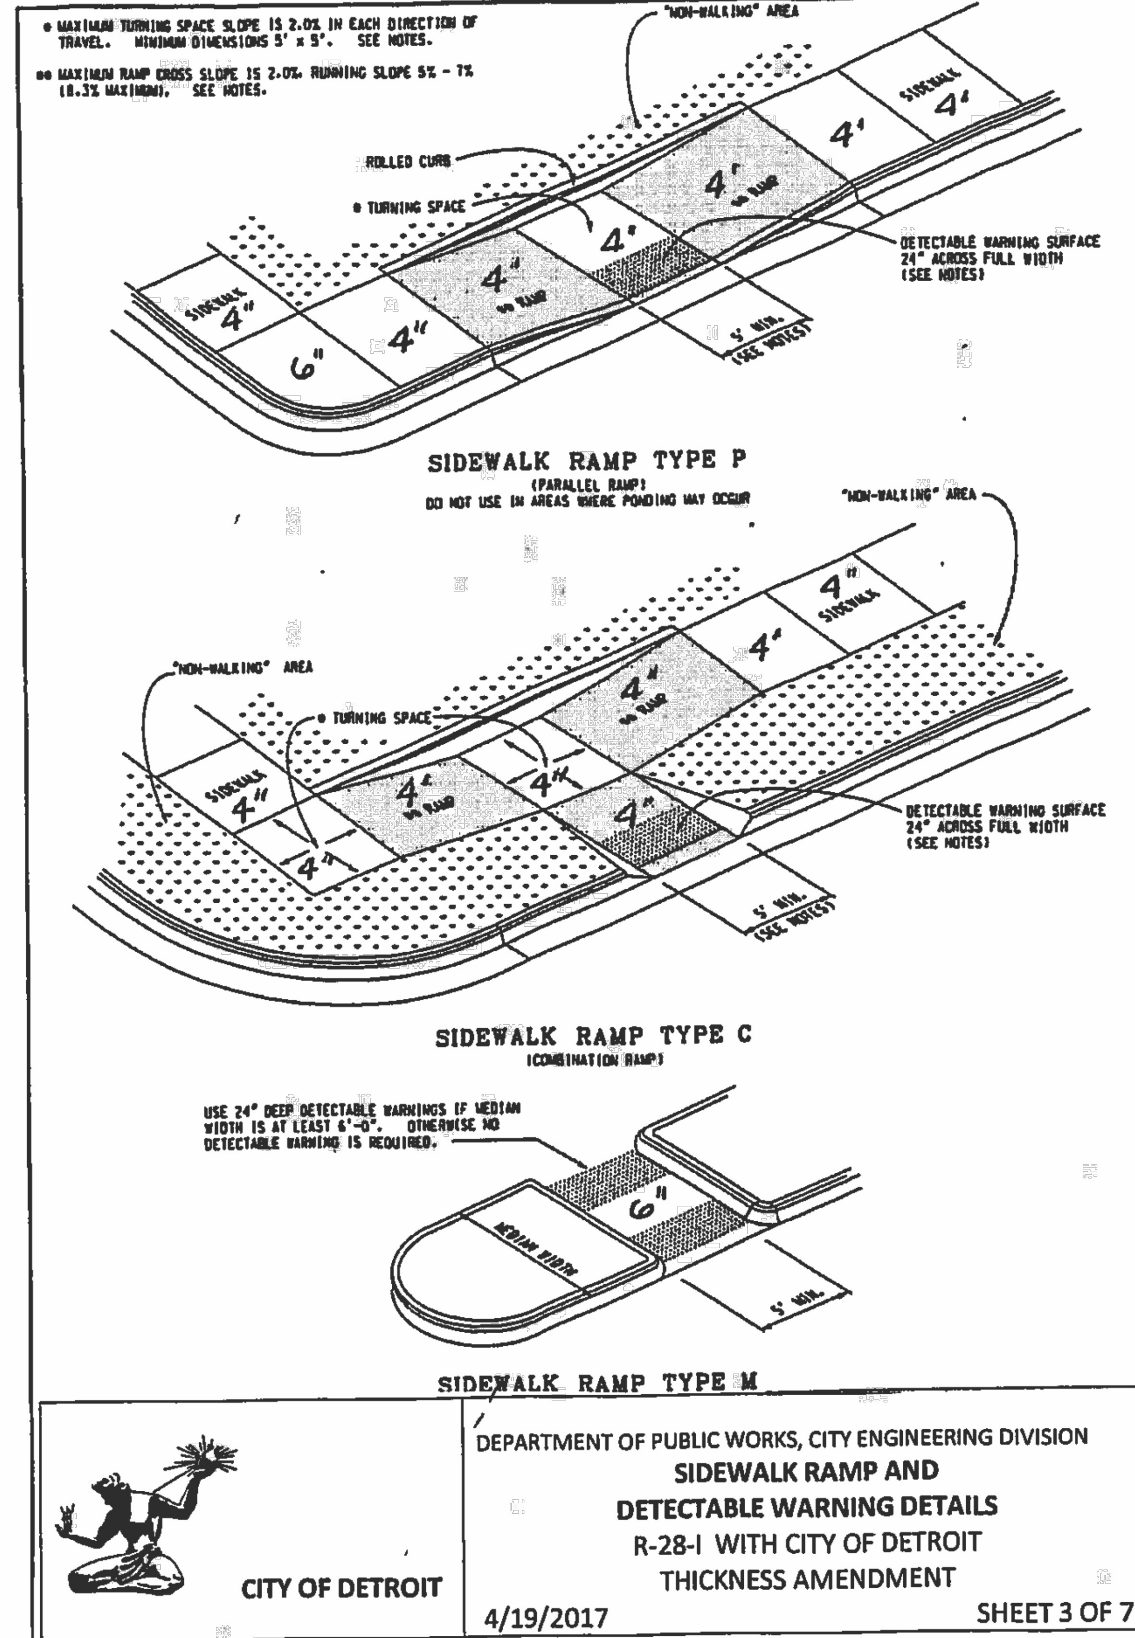
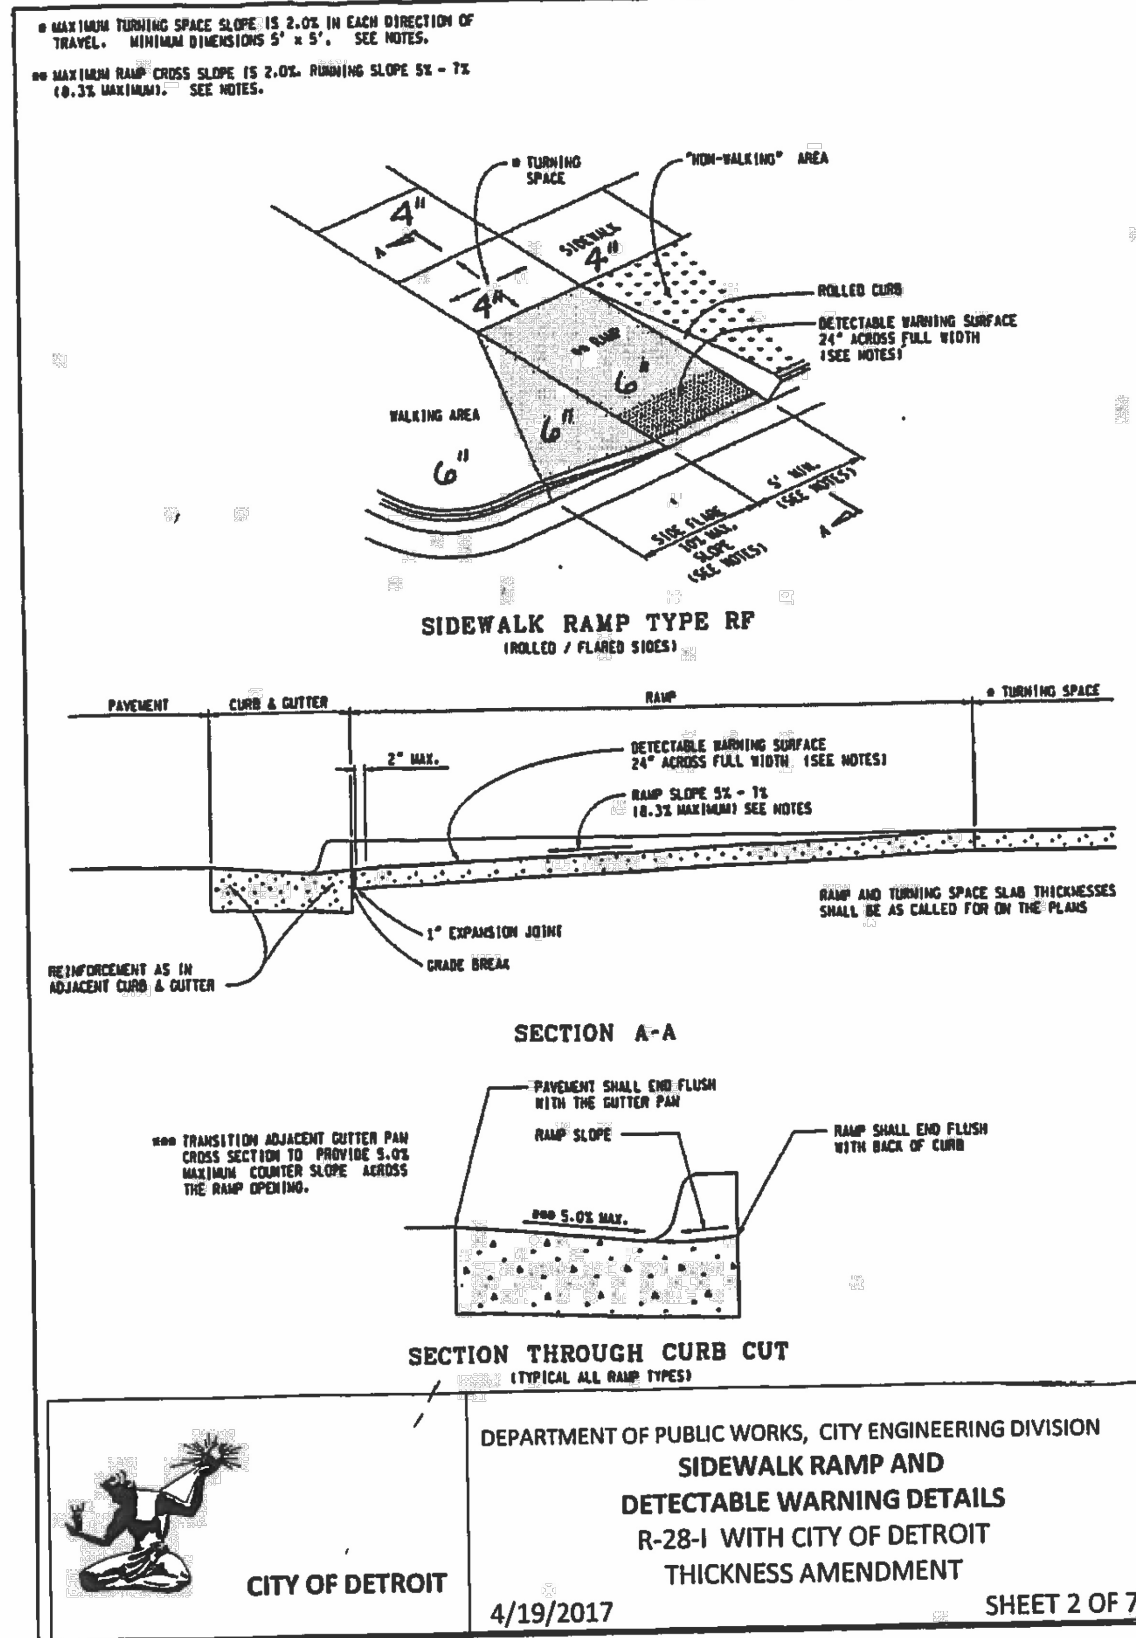


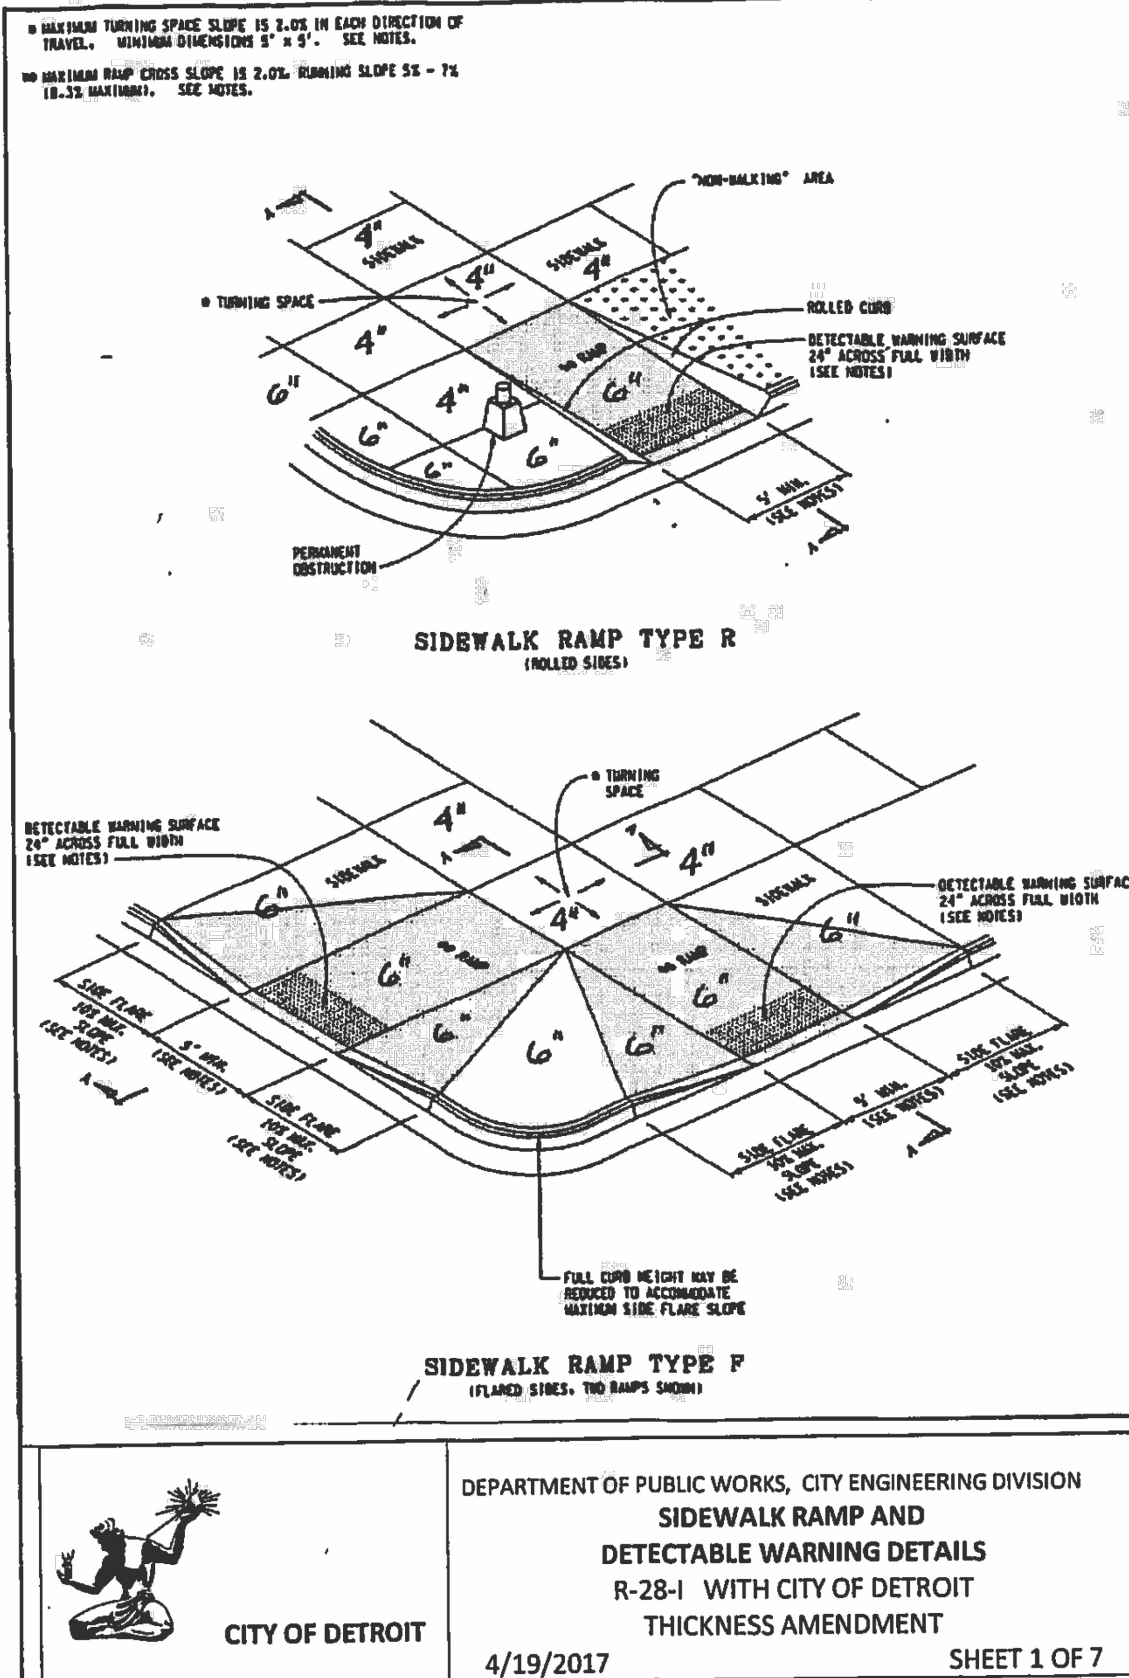

PRELIMINARY - NOT FOR CONSTRUCTION

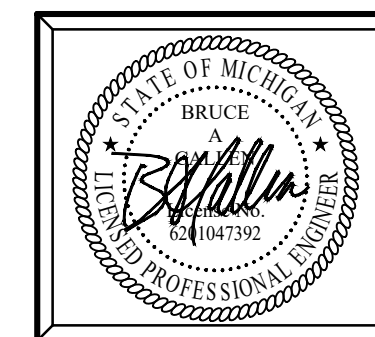

Plan Prepared By:
 Bruce A. Callen, PE
 Callen Engineering, Inc.
 108 E. Sawdige St.
 Spring Lake, Michigan 49456

Tel: 616-414-5260
 email: bcallen@callenengineering.com



For protection of underground utilities, the CONTRACTOR shall dial 1-800-482-7171 OR 811 a minimum of three working days, excluding Saturdays, Sundays and holidays, prior to excavation in the vicinity of utility lines. All "MISS DIG" participating members will thus be routinely notified. This does not relieve the CONTRACTOR of the responsibility of notifying the utility owners who may not be part of the "MISS DIG" alert system.

DATE OF PLAN: 06-25-26

CLEMENT KERN GARDENS - PHASE 2
 A MIXED USE DEVELOPMENT
 CITY OF DETROIT, MI 48216
 WAYNE COUNTY, MICHIGAN

DRAWN BY	J.W.C.	DATE	SEP '25
ENGINEER	B.A.C.	DATE	SEP '25
EDIT		DATE	
SCALE	DRAWING	PILOT SCALE	
AS NOTED	1:1		
PROJECT	024 CLEMENT KERN PHASE 2		
SHEET NO.	C4.5		

AMERICAN COMMUNITY DEVELOPERS, INC.
 20250 HARPER AVENUE
 DETROIT, MI 48225
 313-881-8150

callen
 civil engineers

Callen Engineering, Inc.
 108 East Sawdige Street
 Spring Lake, MI 49456
 T.616.414.5260
 www.callenengineering.com