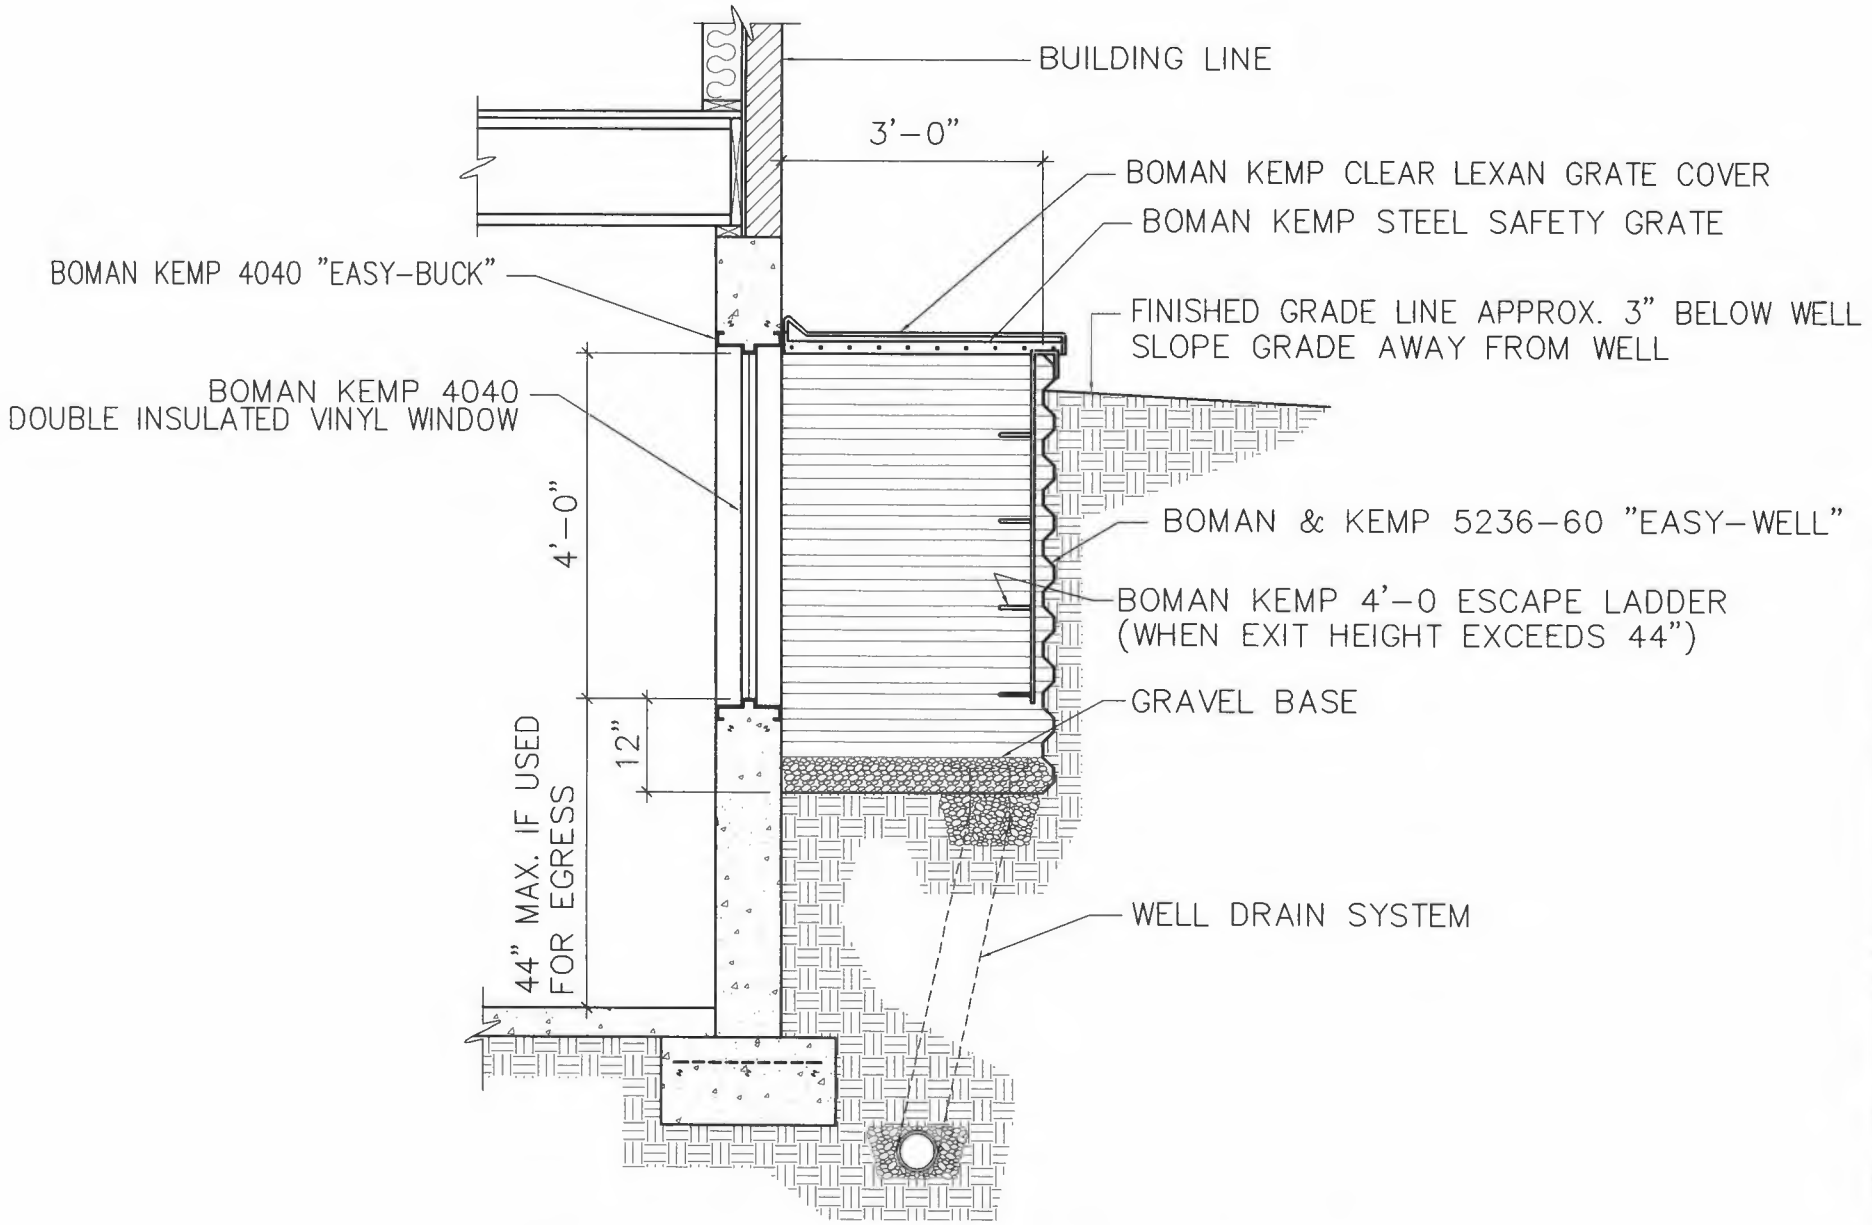

A
1

WALL SECTION THRU. WINDOW WELL

PDF created with pdfFactory trial version www.pdffactory.com