FIXTURE SCHEDULE	
ITEM	DESCRIPTION
A	BAR TOP & BAR DIE PANELS AT REWORKED BACK BAR
B	FEATURE TABLE
C	ILLUMINATED OVERHEAD LIQUOR DISPLAY BAR TOP MOUNTED
D	BAR HEIGHT SETTEE W/ RE UPHOLSTERED EXISTING BOOTH SEATS
E	HOST STAND
F	VINYL RECORD LAMP

G	VINYL RECORD DISPLAY VASE


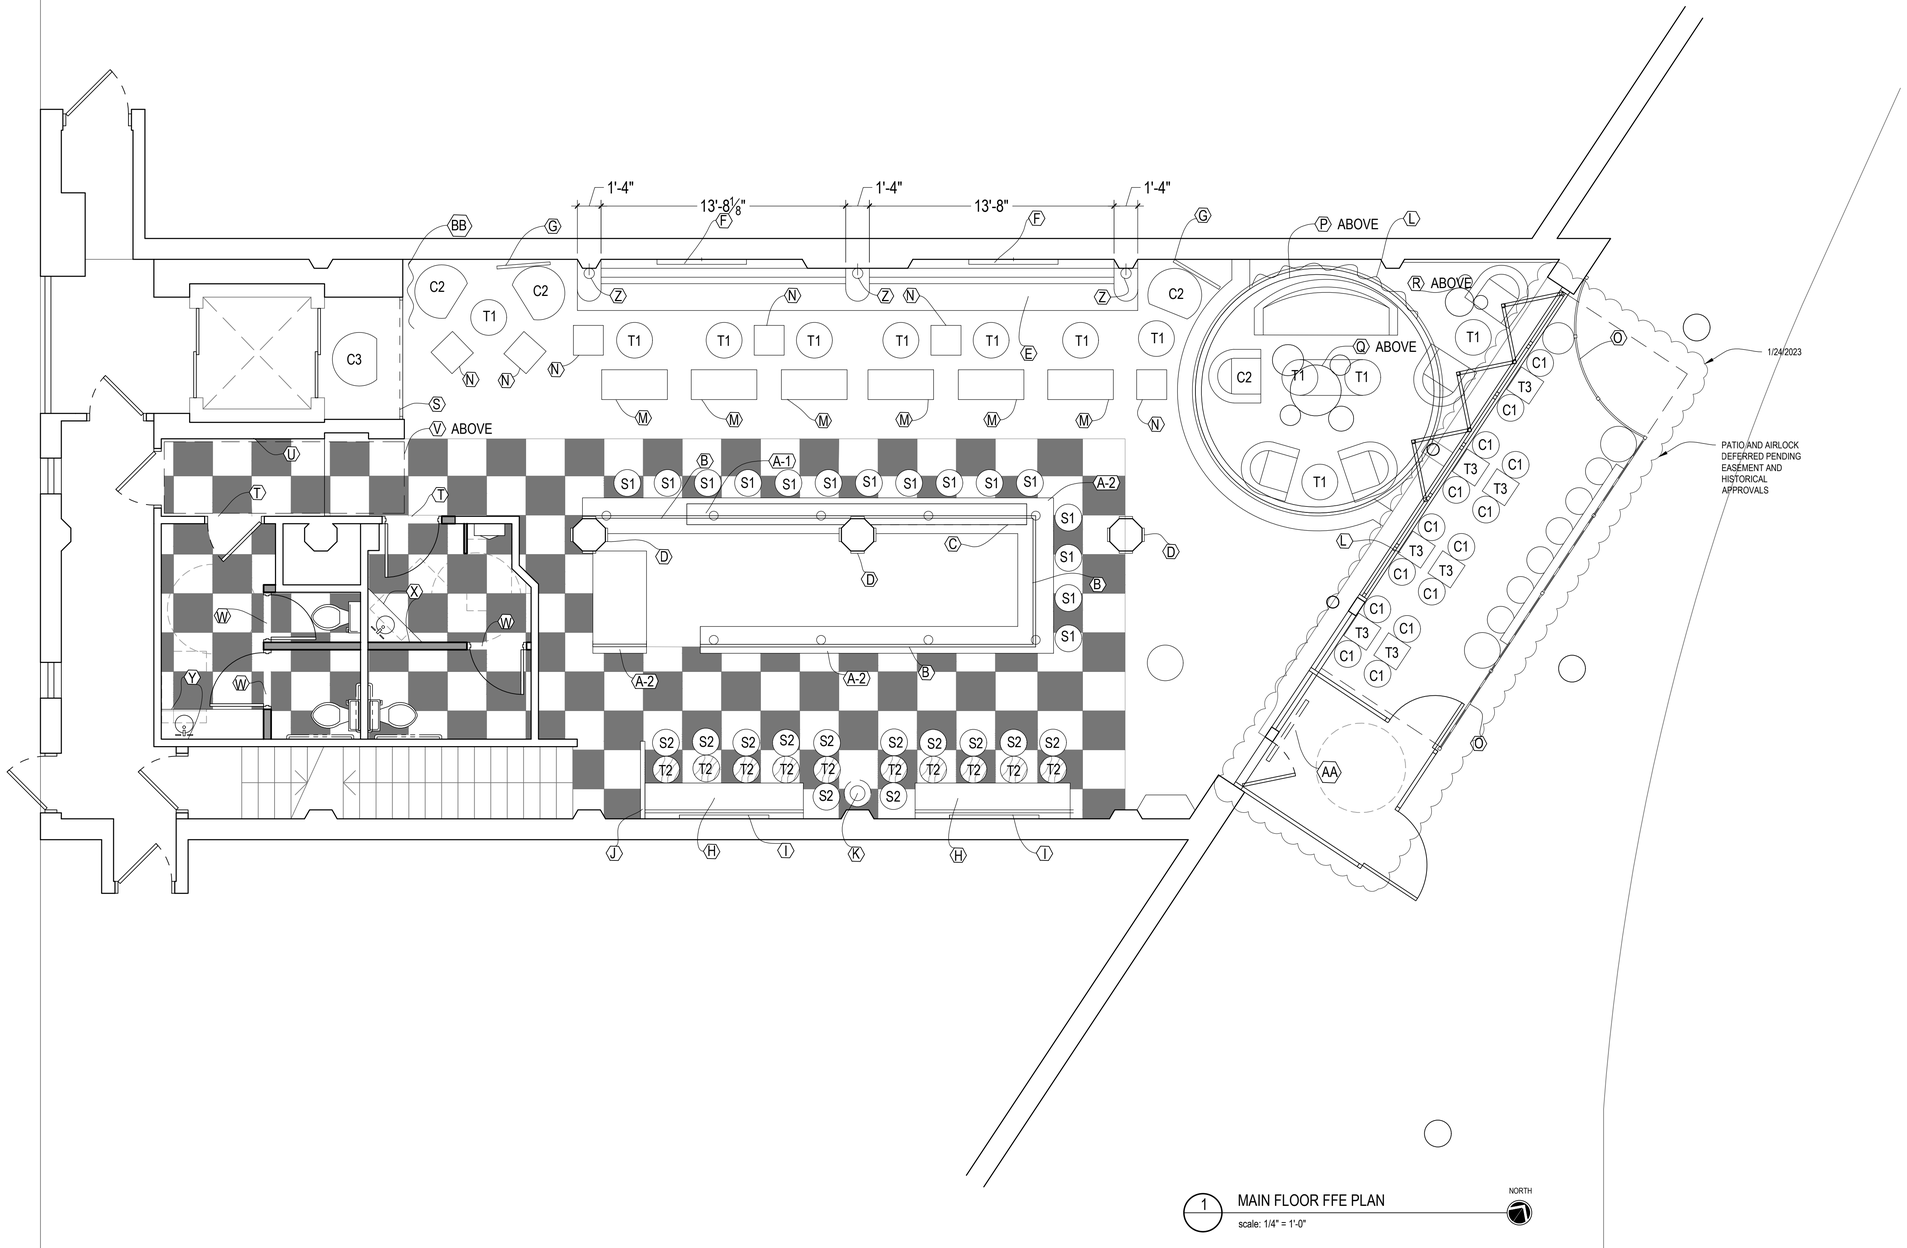

1 MAIN FLOOR FFE PLAN
scale: 1/4" = 1'-0"

NORTH

RONANDROMAN
architects et al.
275 E. Frank St. Birmingham MI 48009
o | 248.723.5790 f | 248.723.5795

Project:

1427 RANDOLPH STREET
DETROIT, MI 48226

Seal:

Issue Date:

PERMIT	2/18/2022
REVISION	1/24/2023

Sheet Title:

MAIN FLOOR
FIXTURES & FINISHES
PLAN

Sheet Number:

A103