KERCHEVAL STREETSCAPE

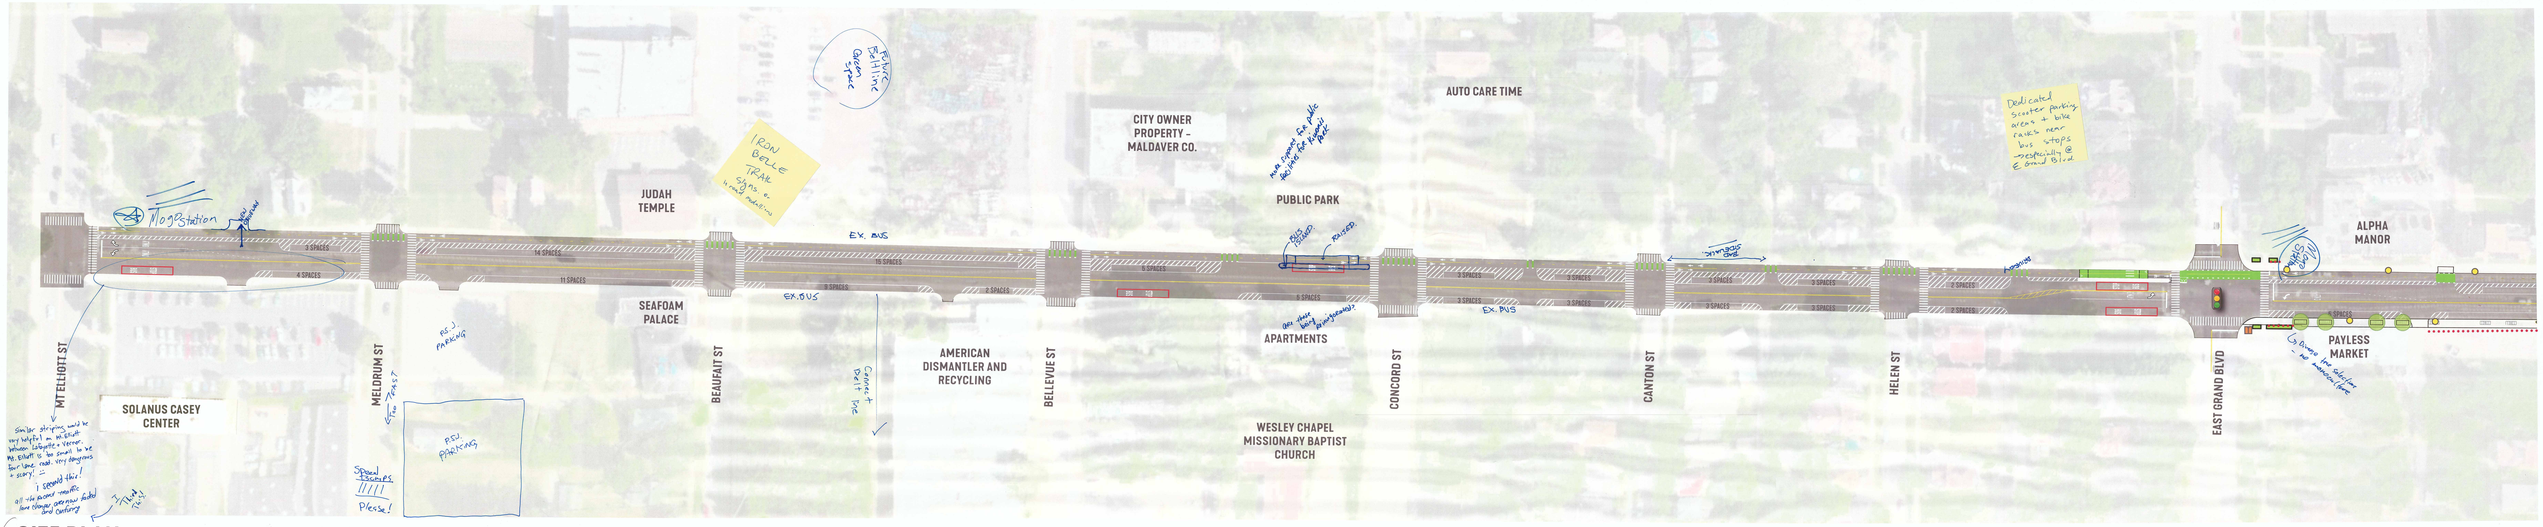

SITE PLAN [MT ELLIOT TO GRAND BLVD]

March 19, 2019

KERCHEVAL SITE AMENITIES

- TRASH RECEPTACLES
- STREETLIGHT
- DECORATIVE RAILING
- STREET TREE
- EXISTING TRAFFIC SIGNAL

DLZ | SMITHGROUP
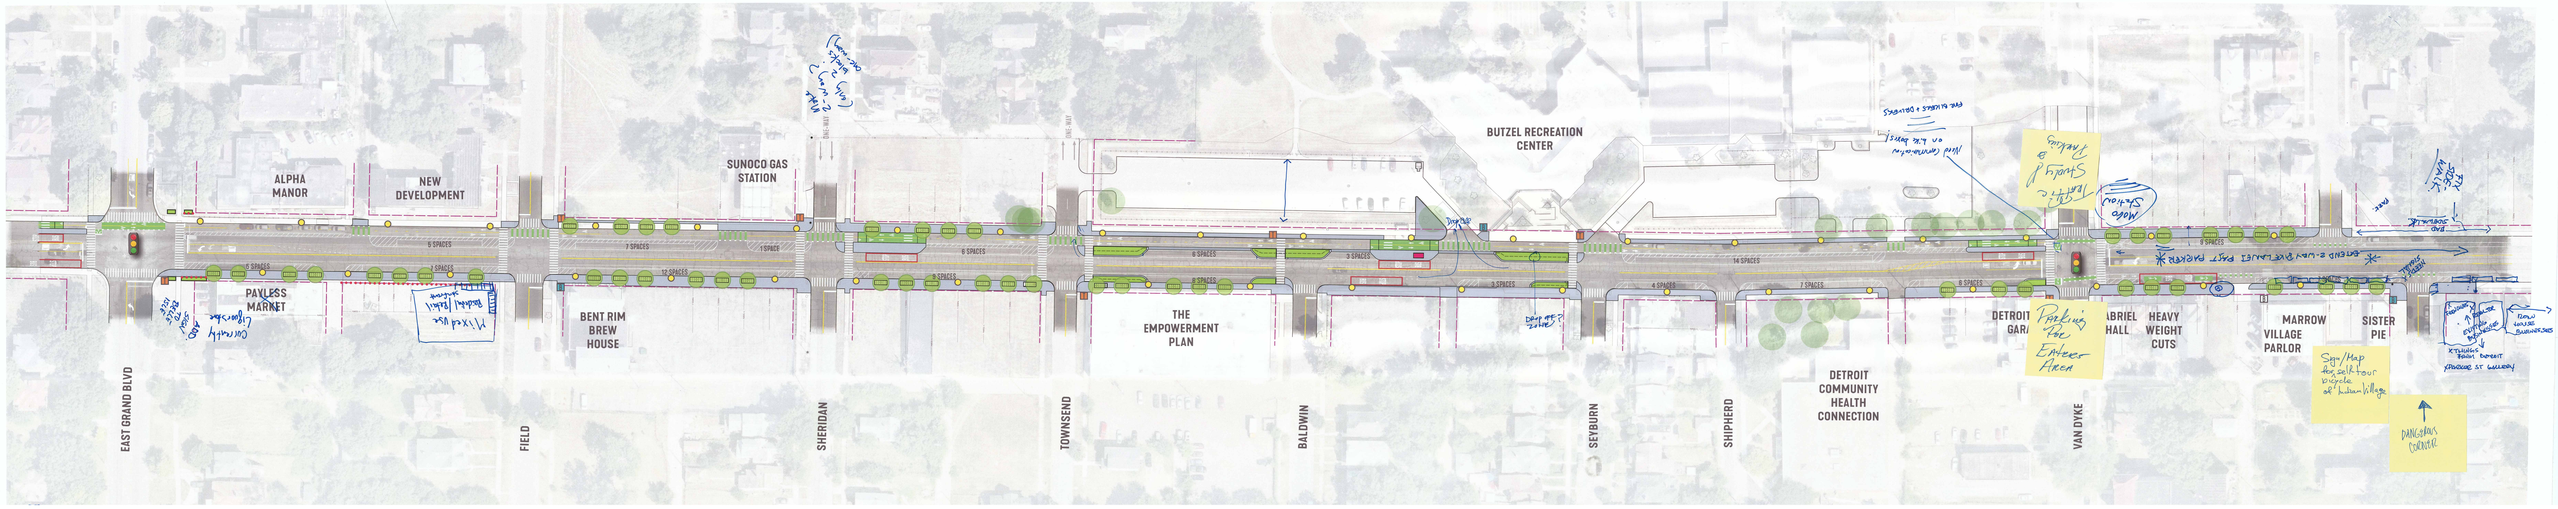
KERCHEVAL STREETSCAPE