

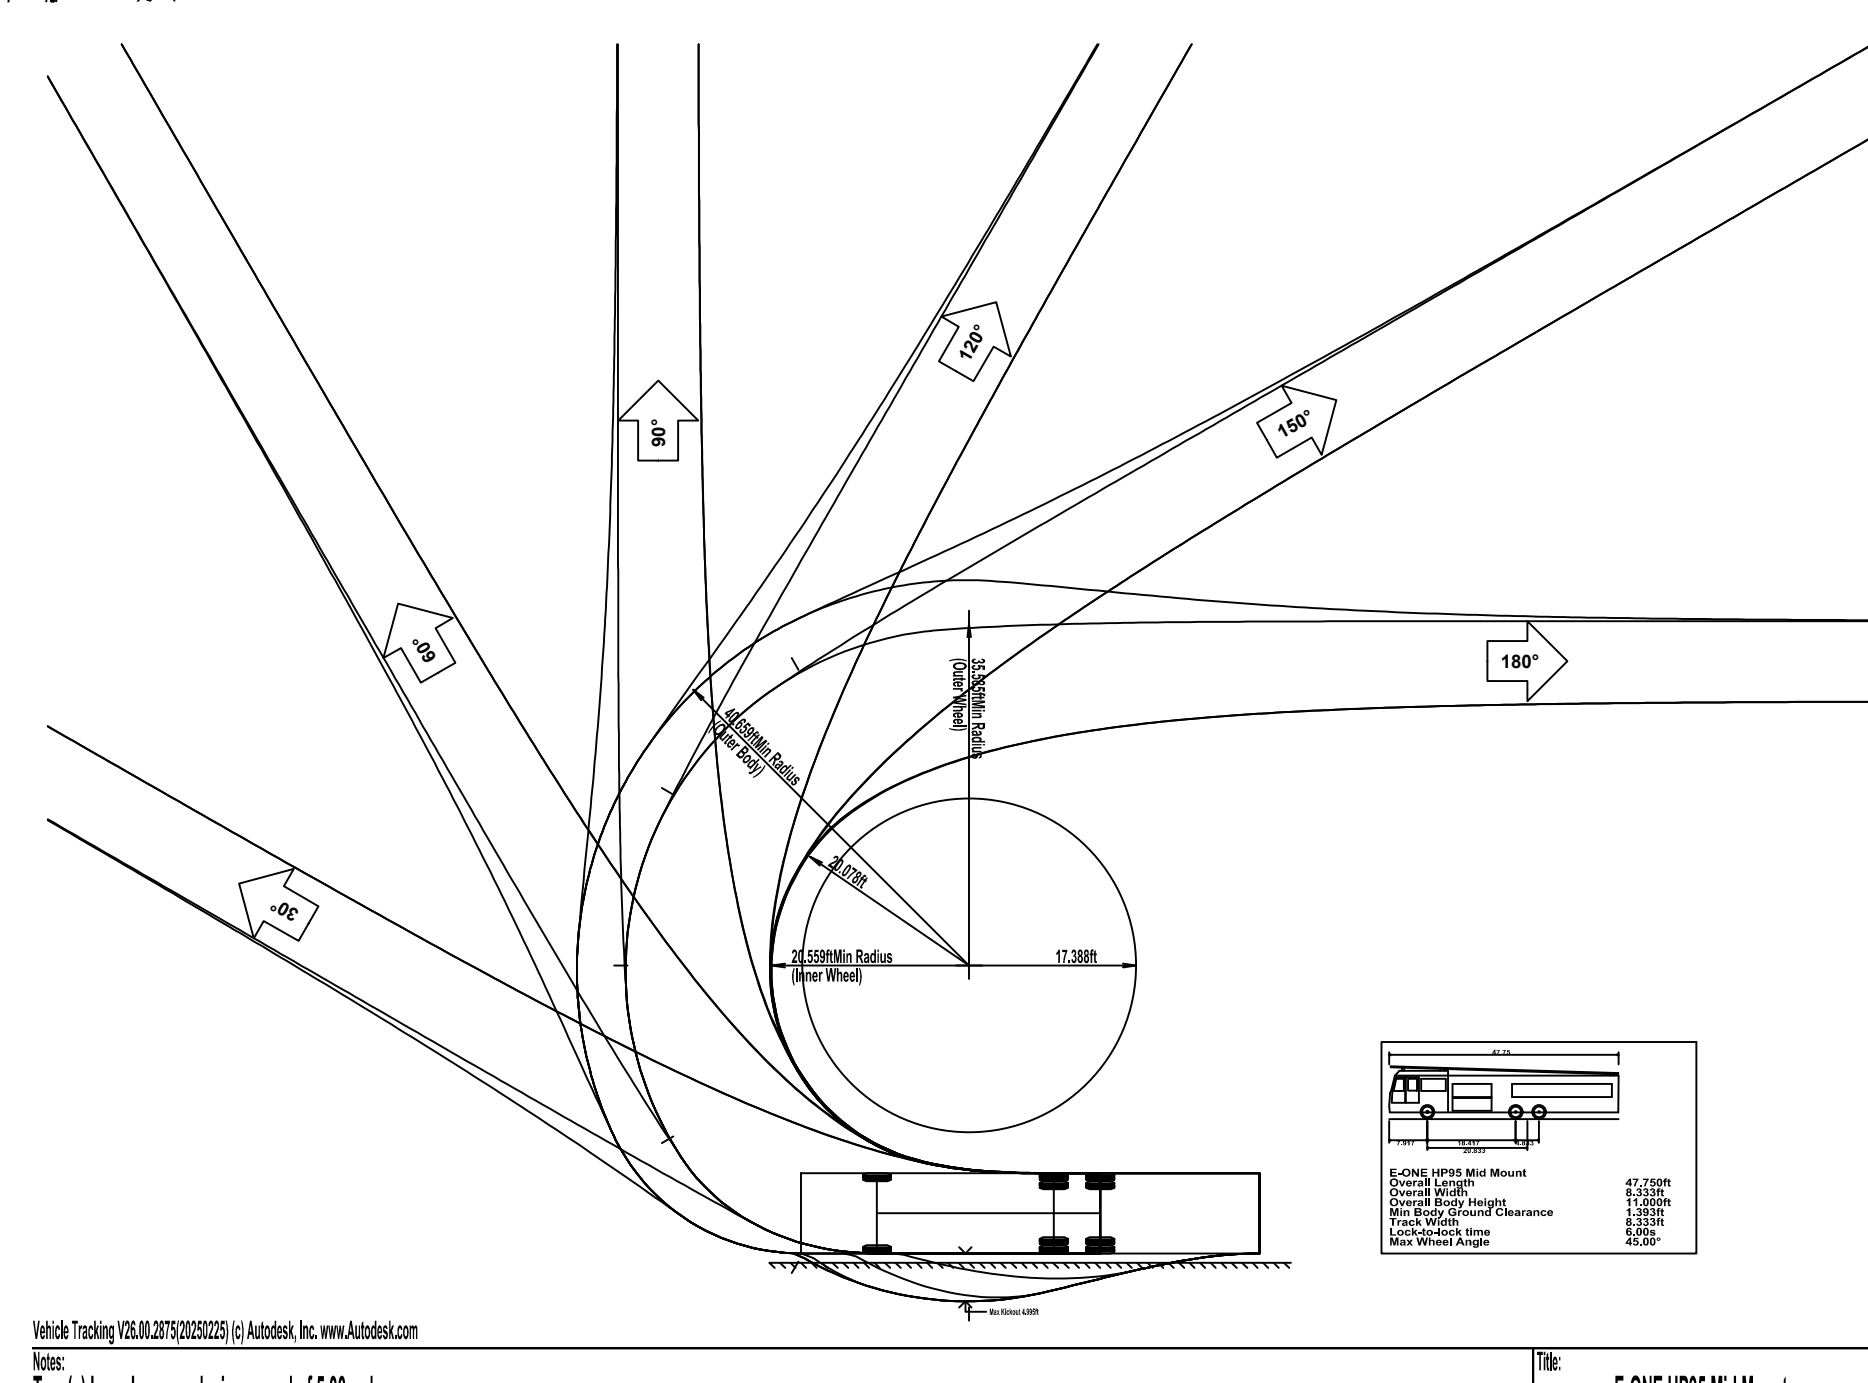


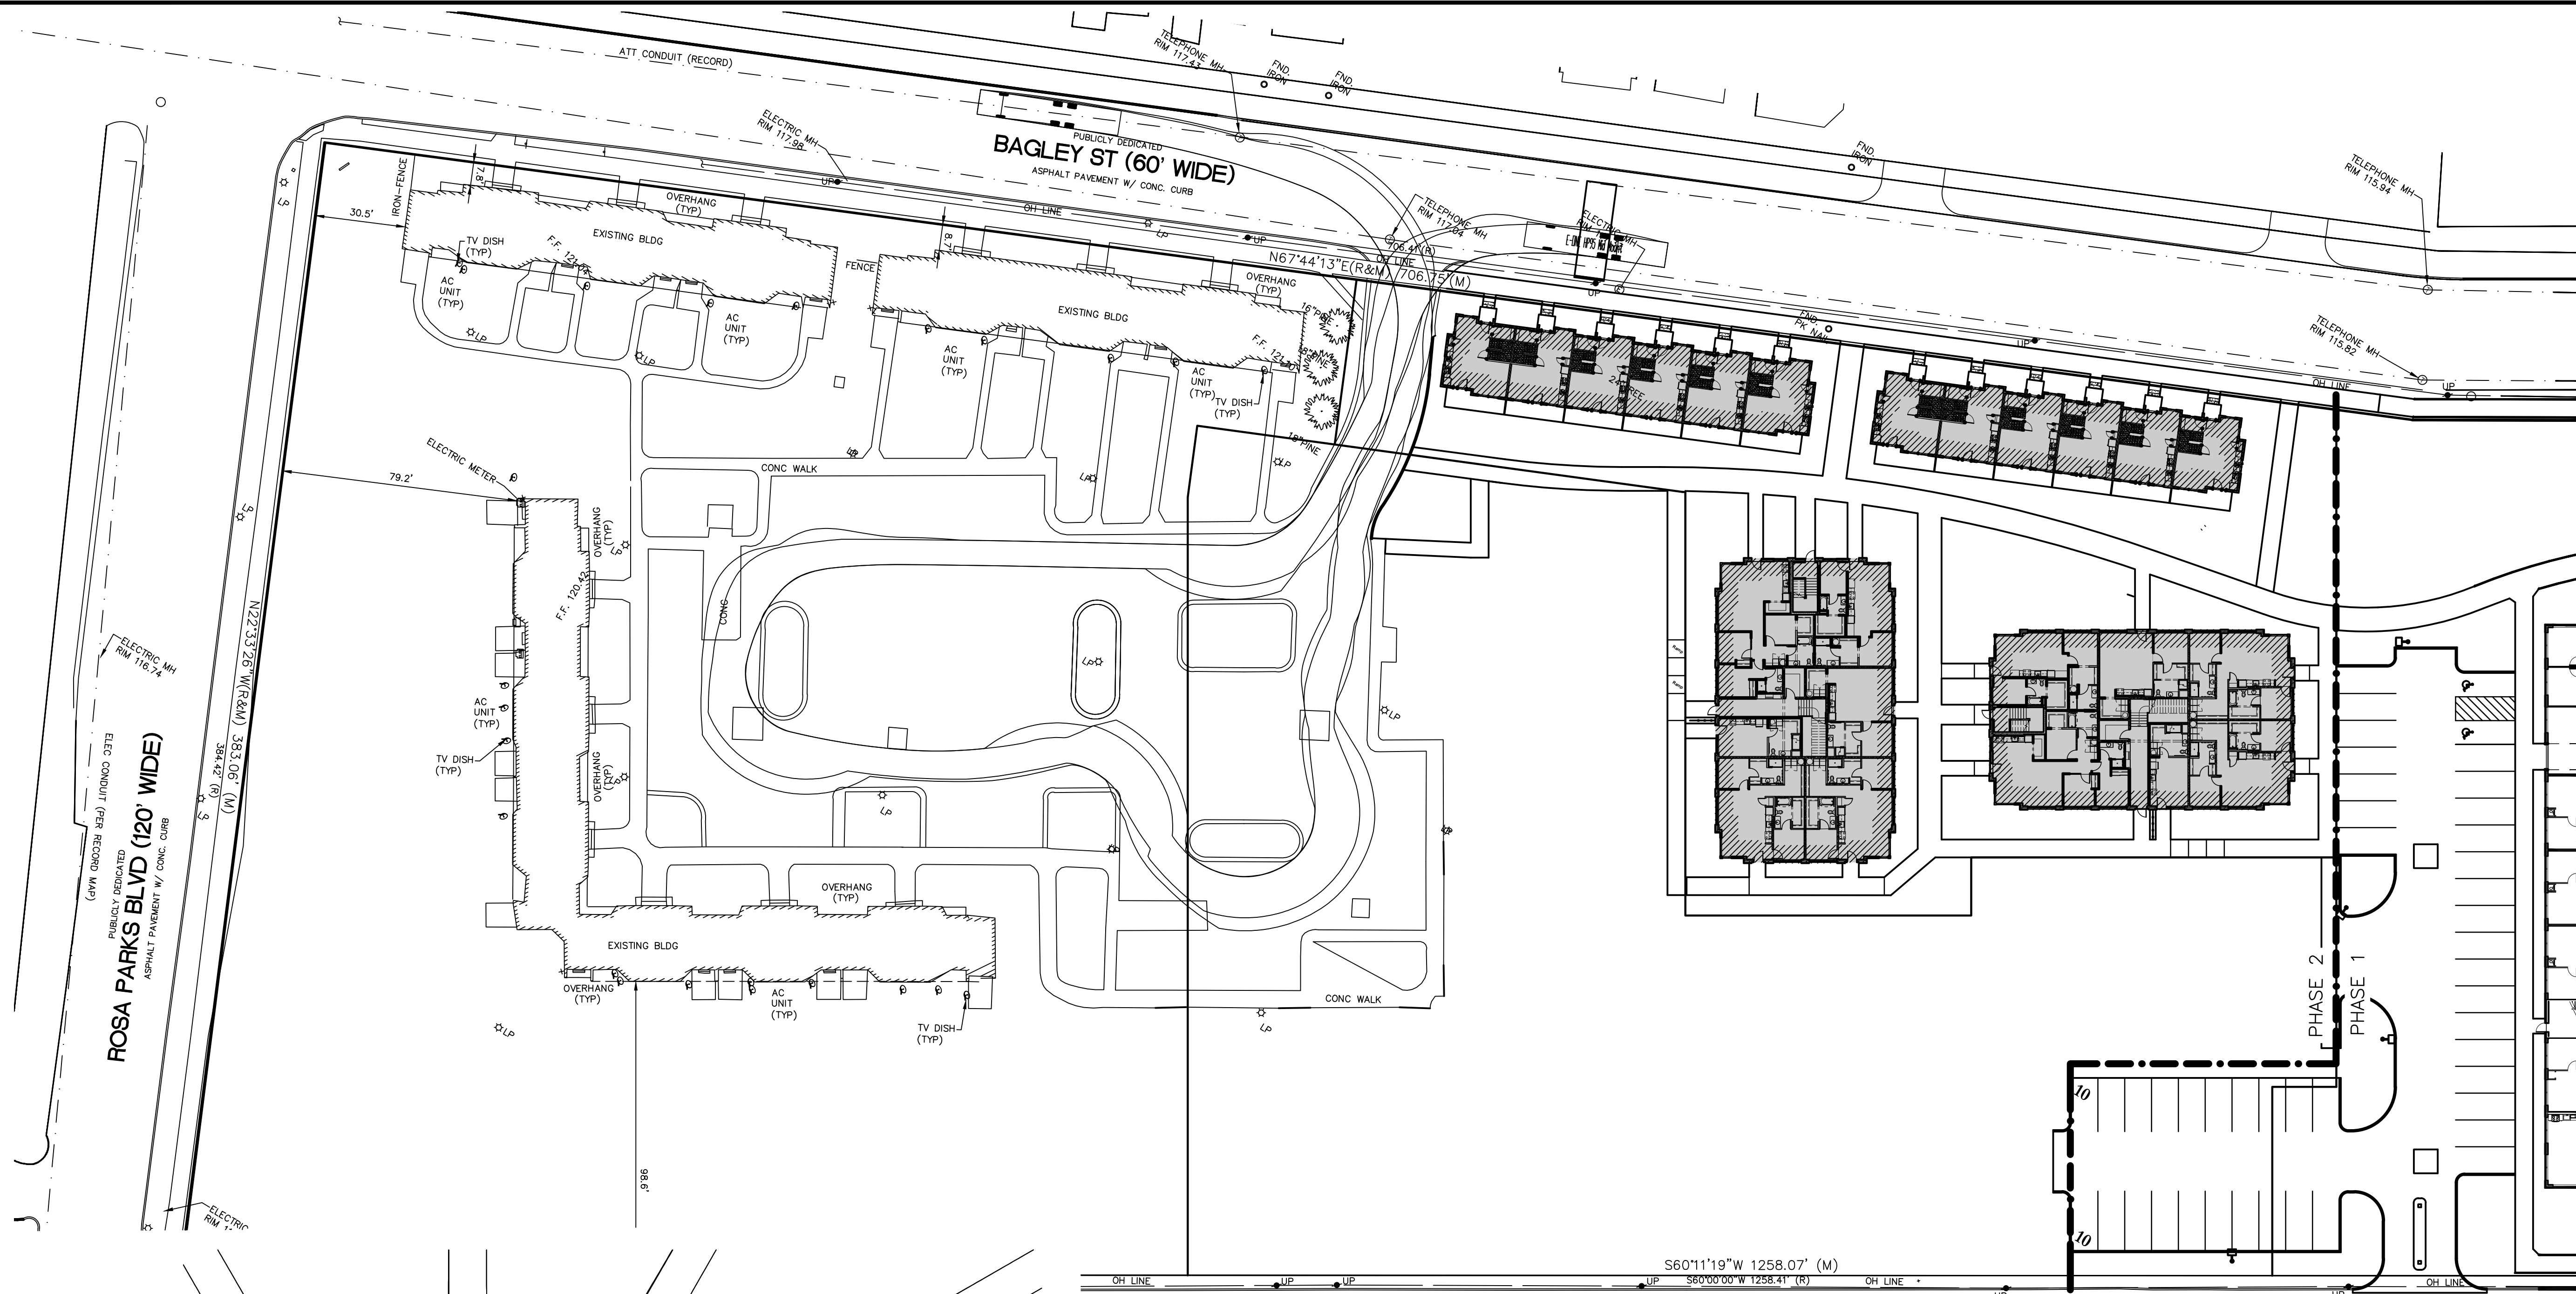

Vehicle Tracking (VDS) 03/03/2023 (c) Autodesk, Inc. www.Autodesk.com
Notes:
Turn(s) based upon a design speed of 5.00mph.

File: E-ONE HP95 Mid Mount

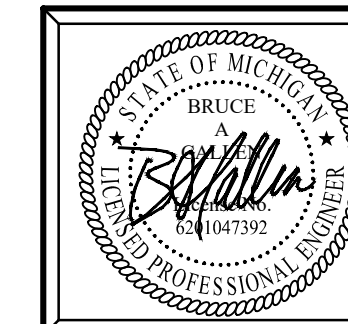

Plan Prepared By:
Bruce A. Callen, PE
Callen Engineering, Inc.
108 E. Savidge St.
Spring Lake, Michigan 49456
Tel: 616-414-5260
email: bcallen@callenengineering.com

For protection of underground utilities, the CONTRACTOR shall dial 1-800-482-7171 OR 811 a minimum of three working days, excluding Saturdays, Sundays and holidays, prior to excavation in the vicinity of utility lines. All "MISS DIG" participating members will thus be routinely notified. This does not relieve the CONTRACTOR of the responsibility of notifying the utility owners who may not be part of the "MISS DIG" alert system.

DATE OF PLAN: 08-03-26

CLEMENT KERN GARDENS - PHASE 2
A MIXED USE DEVELOPMENT
CITY OF DETROIT, MI 48216
WAYNE COUNTY, MICHIGAN
TURNING TEMPLATE PLAN

DRAWN BY	J.W.C.	DATE	JUN '26
ENGINEER	B.A.C.	DATE	JUN '26
EDIT	L.B.C.	DATE	JUL '26
SCALE	AS NOTED	PILOT SCALE	1:1
PROJECT	024 CLEMENT KERN PHASE 2	SHEET NO.	C1.1

AMERICAN COMMUNITY DEVELOPERS, INC.
20250 HARPER AVENUE
DETROIT, MI 48225
313-881-8150

Callen Engineering, Inc.
108 East Savidge Street
Spring Lake, MI 49456
T.616.414.5260
www.callenengineering.com
callen
civil engineers