



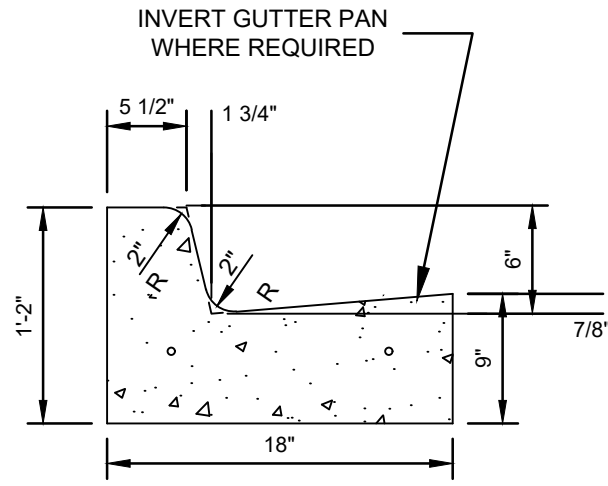

CONCRETE CURB & GUTTER
DETAIL F2, MODIFIED
NO SCALE


CG-F2

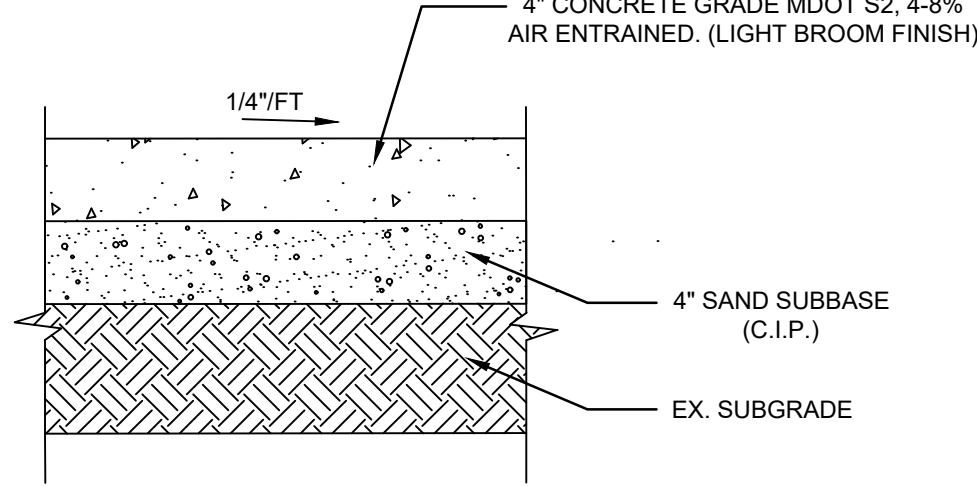

NOTE: 1) PROVIDE CONTROL JOINTS AT 5' O/C

CONCRETE SIDEWALK SECTION
NO SCALE


CP-4

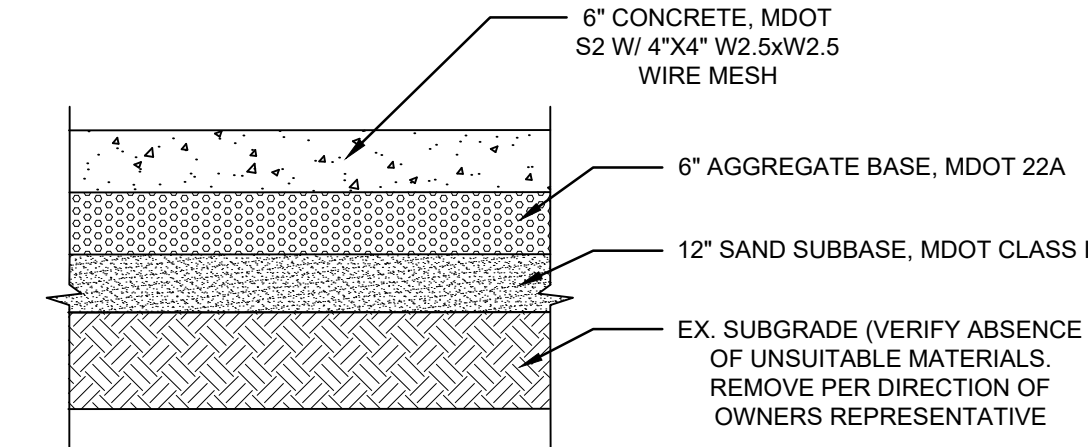

NOTE: CONTRACTOR(S) SHALL FAMILIARIZE THEMSELVES WITH THE INFORMATION AND FINDINGS PRESENTED IN THE GEOTECHNICAL EVALUATION REPORT PREPARED BY SOILS & STRUCTURES DATED JUNE 30, 2024
SOILS & STRUCTURES PROJECT NO. 2023.0578

6" CONCRETE PAVEMENT SECTION
NO SCALE


CP-6

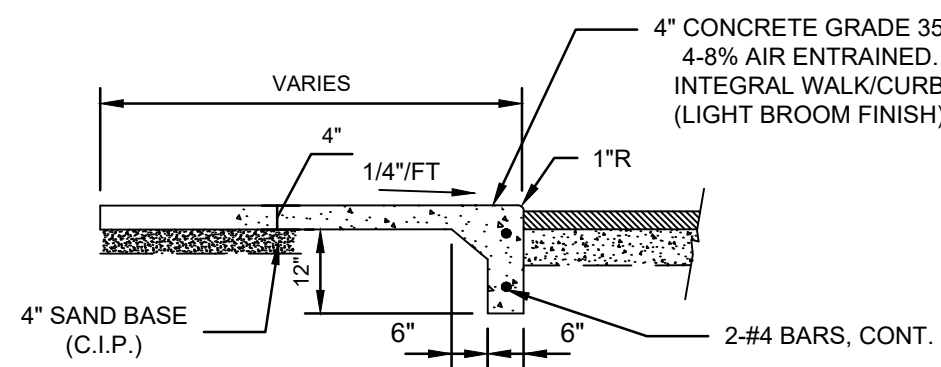

NOTE: 1) PROVIDE 3/8" EXPANSION JOINT WHERE WALK MEETS BUILDING
2) PROVIDE CONTROL JOINTS AT 6' O/C

CONCRETE SIDEWALK W/ FLUSH CURB
NO SCALE


SW-2

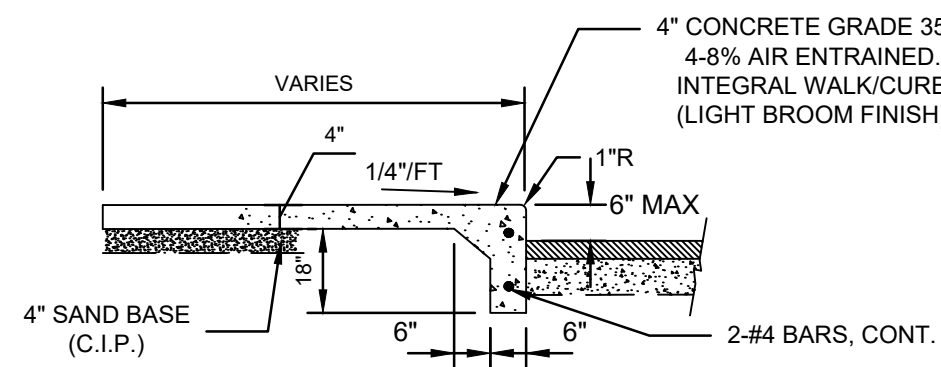

NOTE: 1) PROVIDE 3/8" EXPANSION JOINT WHERE WALK MEETS BUILDING
2) PROVIDE CONTROL JOINTS AT 6' O/C

INTEGRAL WALK / CURB
NO SCALE



SW-1

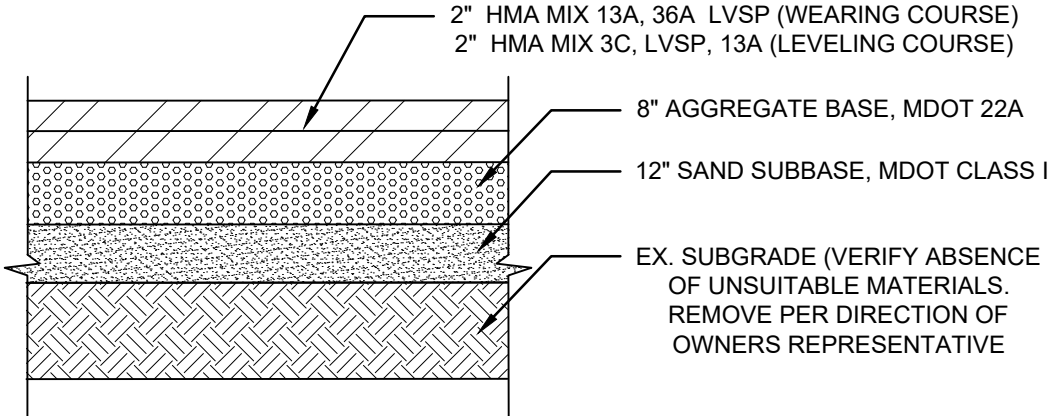

NOTE: CONTRACTOR(S) SHALL FAMILIARIZE THEMSELVES WITH THE INFORMATION AND FINDINGS PRESENTED IN THE GEOTECHNICAL EVALUATION REPORT PREPARED BY SOILS & STRUCTURES DATED JUNE 20, 2023
SOILS & STRUCTURES PROJECT NO. 2023.0578


HMA PAVEMENT SECTION
NO SCALE

HMA

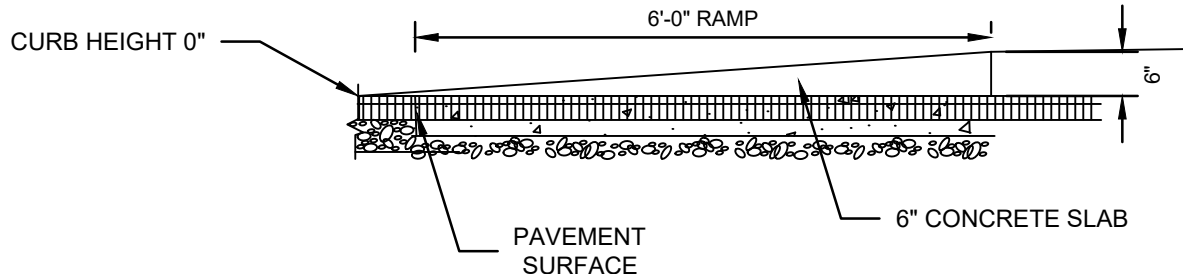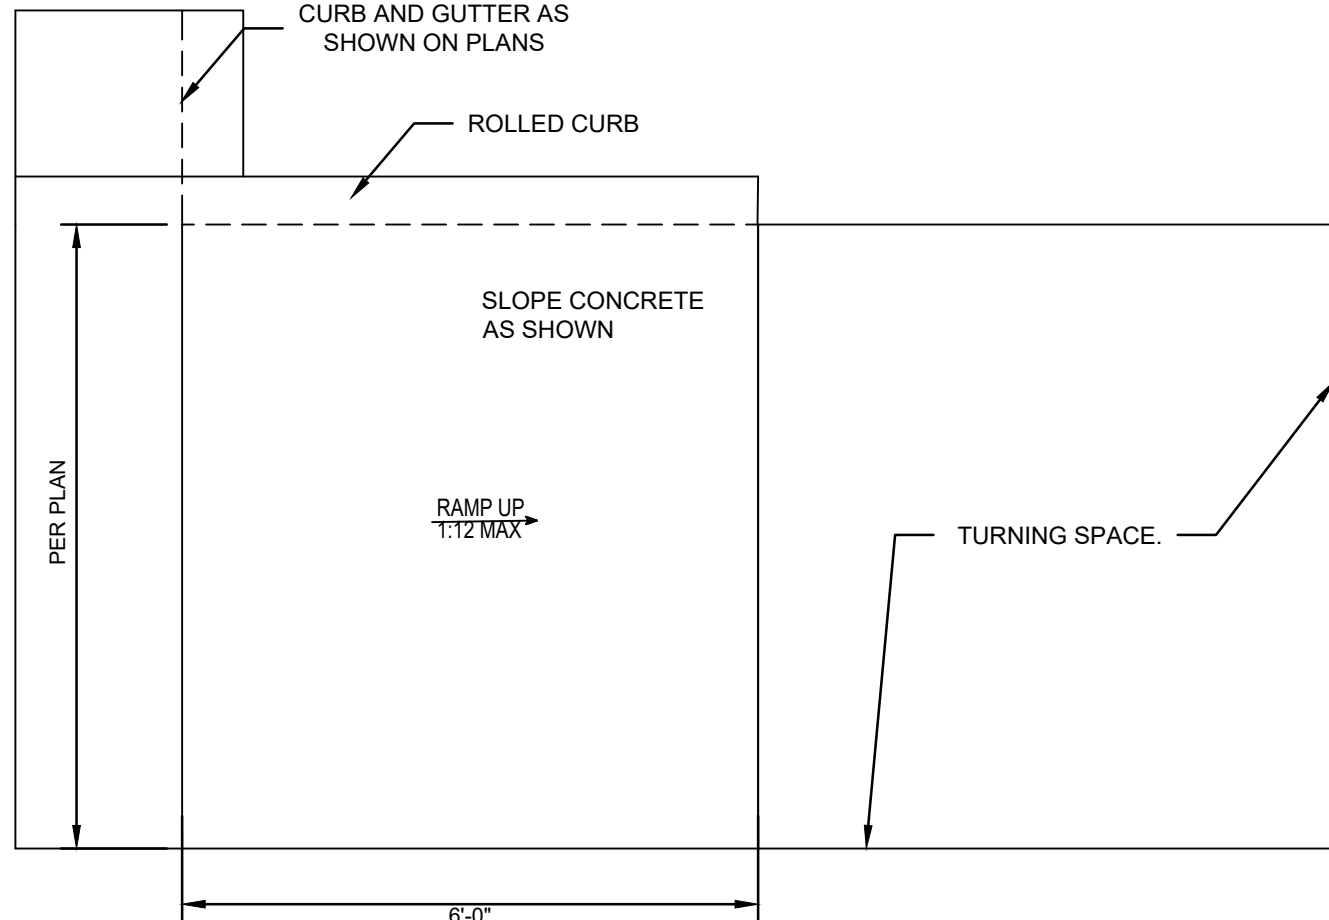


B.F. RAMP DETAIL
TYPE R
NO SCALE

HC-R3

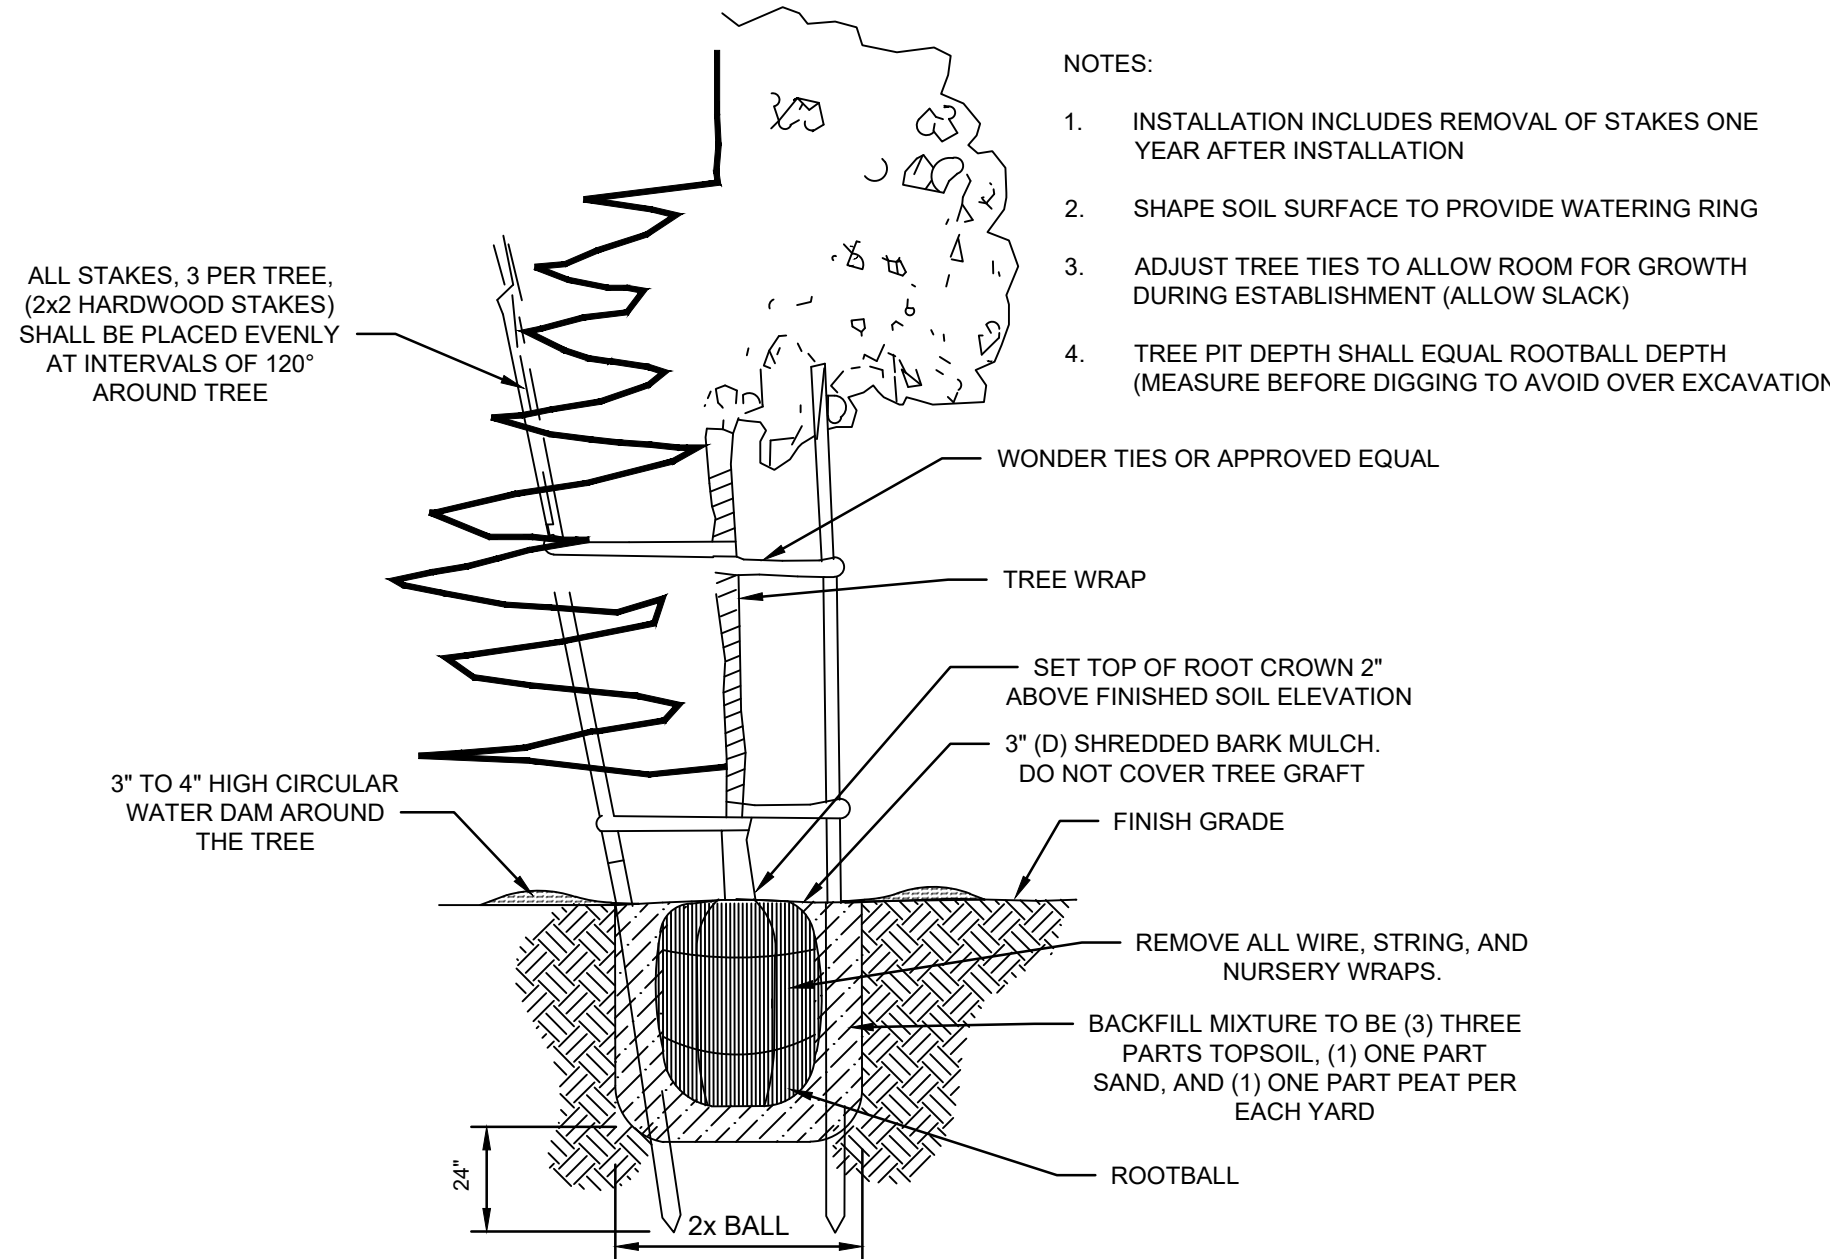


21 GRAM "AGRIFORM" PLANTING TABLETS AS FOLLOWS:
2 TABLETS PER 1 GAL. PLANT
3 TABLETS PER 5 GAL. PLANT
4 TABLETS PER 15 GAL. PLANT
LARGER PLANTS (2) TWO TABLETS PER 1/2" DIAM. OF TRUNK CALIPER


TYPICAL - TREE STAKING
NO SCALE

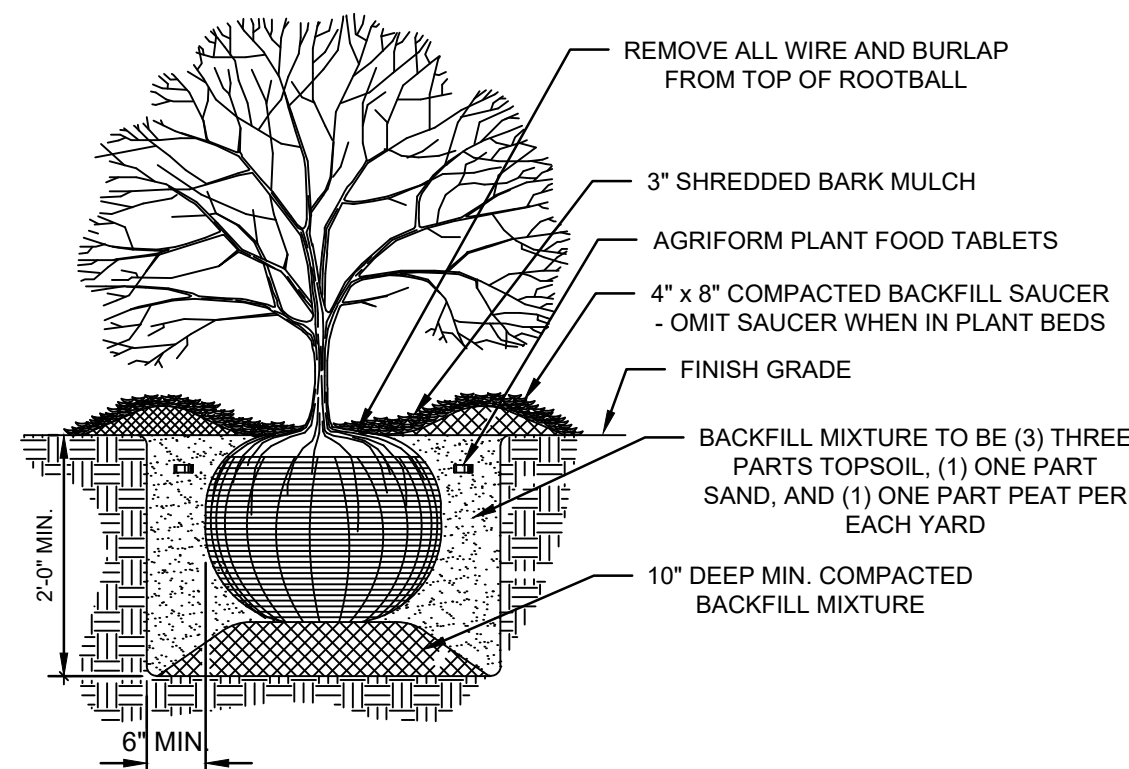

SHRUB INSTALLATION
NO SCALE

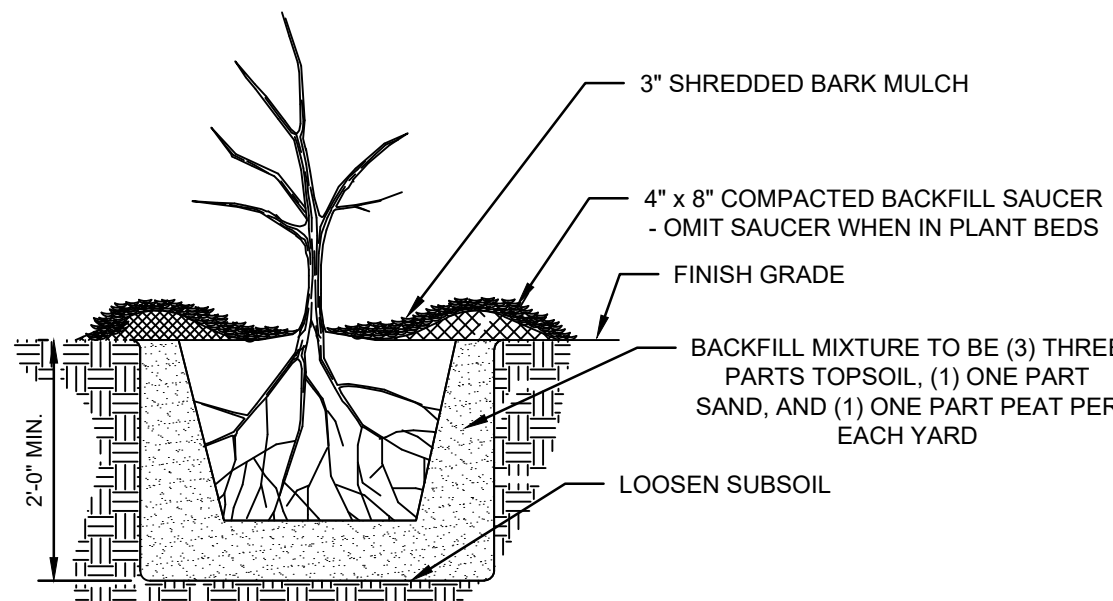


PERENNIAL INSTALLATION
NO SCALE

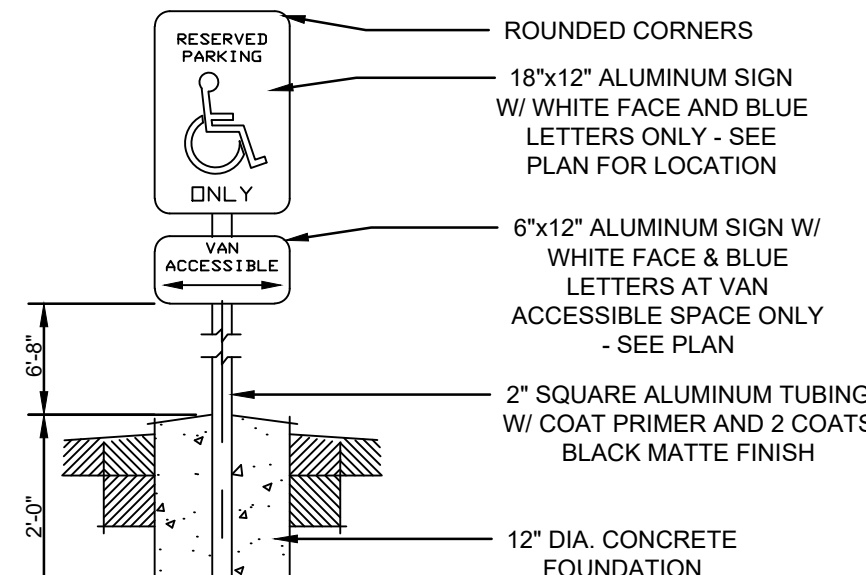

BARRIER - FREE SIGN
NO SCALE

HS-G

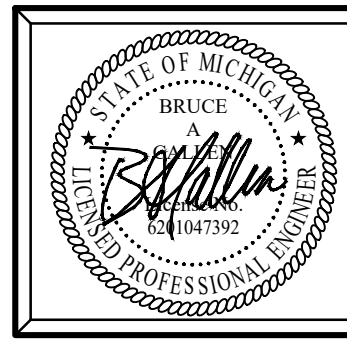

Plan Prepared By:
Bruce A. Callen, PE
Callen Engineering, Inc.
108 E. Savidge St.
Spring Lake, Michigan 49456
Tel: 616-414-5260
email: bcallen@callenengineering.com

For protection of underground utilities, the CONTRACTOR shall dial 1-800-482-7171 OR 811 a minimum of three working days, excluding Saturdays, Sundays and holidays, prior to excavation in the vicinity of utility lines. All "MISS DIG" participating members will thus be routinely notified. This does not relieve the CONTRACTOR of the responsibility of notifying the utility owners who may not be part of the "MISS DIG" alert system.

DATE OF PLAN: 06-25-26

Callen Engineering, Inc.
108 East Savidge Street
Spring Lake, MI 49456
T: 616-414-5260
www.callenengineering.com

callen
civil engineers

AMERICAN COMMUNITY DEVELOPERS, INC.
20250 HARPER AVENUE
DETROIT, MI 48225
313-881-8150

NO.	DATE	BY	REVISION
1	06-06-25	B.A.C.	ISSUANCE
2	06-25-26	B.A.C.	REVISION

CLEMENT KERN GARDENS - PHASE 2
A MIXED USE DEVELOPMENT
CITY OF DETROIT, MI 48216
WAYNE COUNTY, MICHIGAN
X-SECTIONS, NOTES, AND DETAILS

DRAWN BY	DATE
J.W.C.	SEP '25
ENGINEER	DATE
B.A.C.	SEP '25
EDIT	DATE
SCALE	SCALE
DRAWING	PILOT SCALE
AS NOTED	1:1
PROJECT	024 CLEMENT KERN PHASE 2
SHEET NO.	C4.0